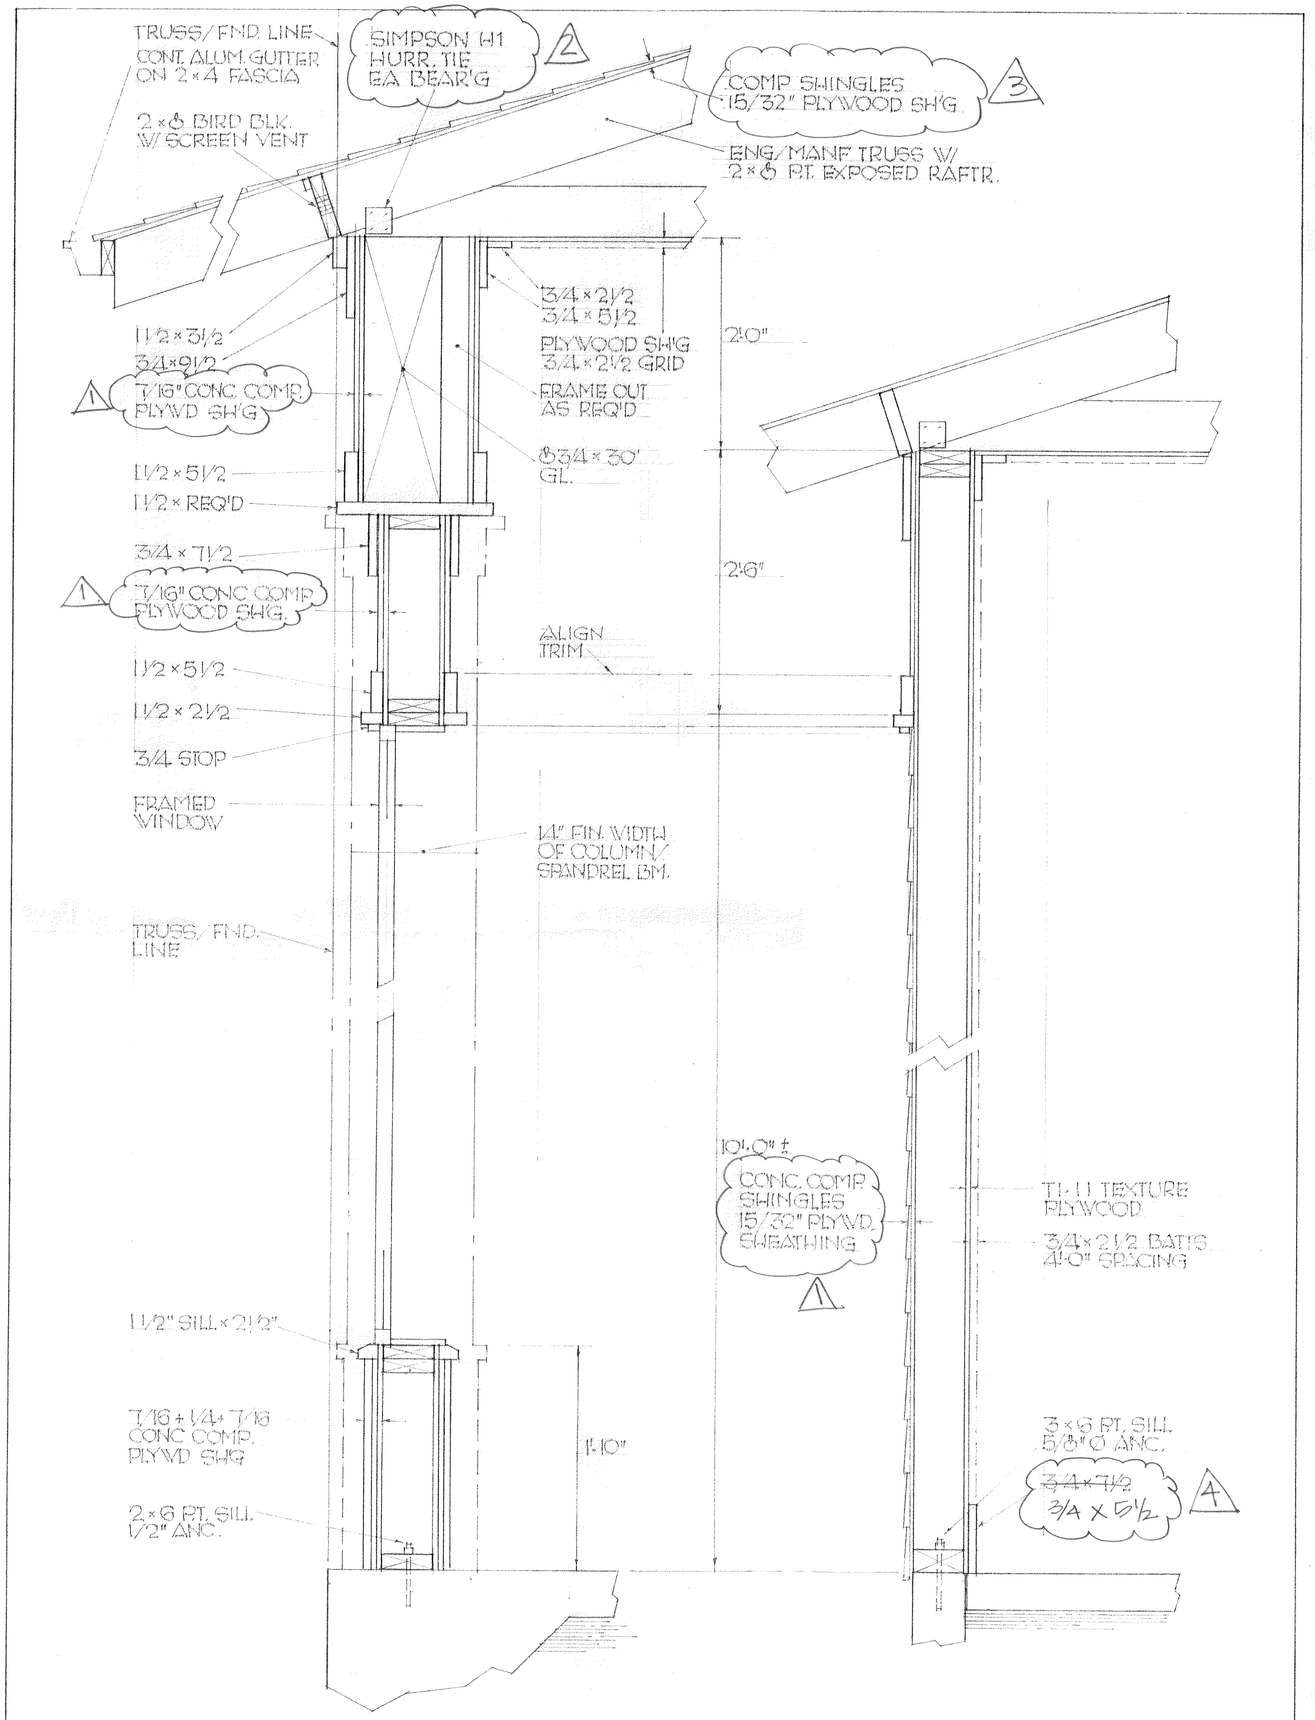

TYP SECTION "G" TYP 12 FT WALL

1" = 1'-0"

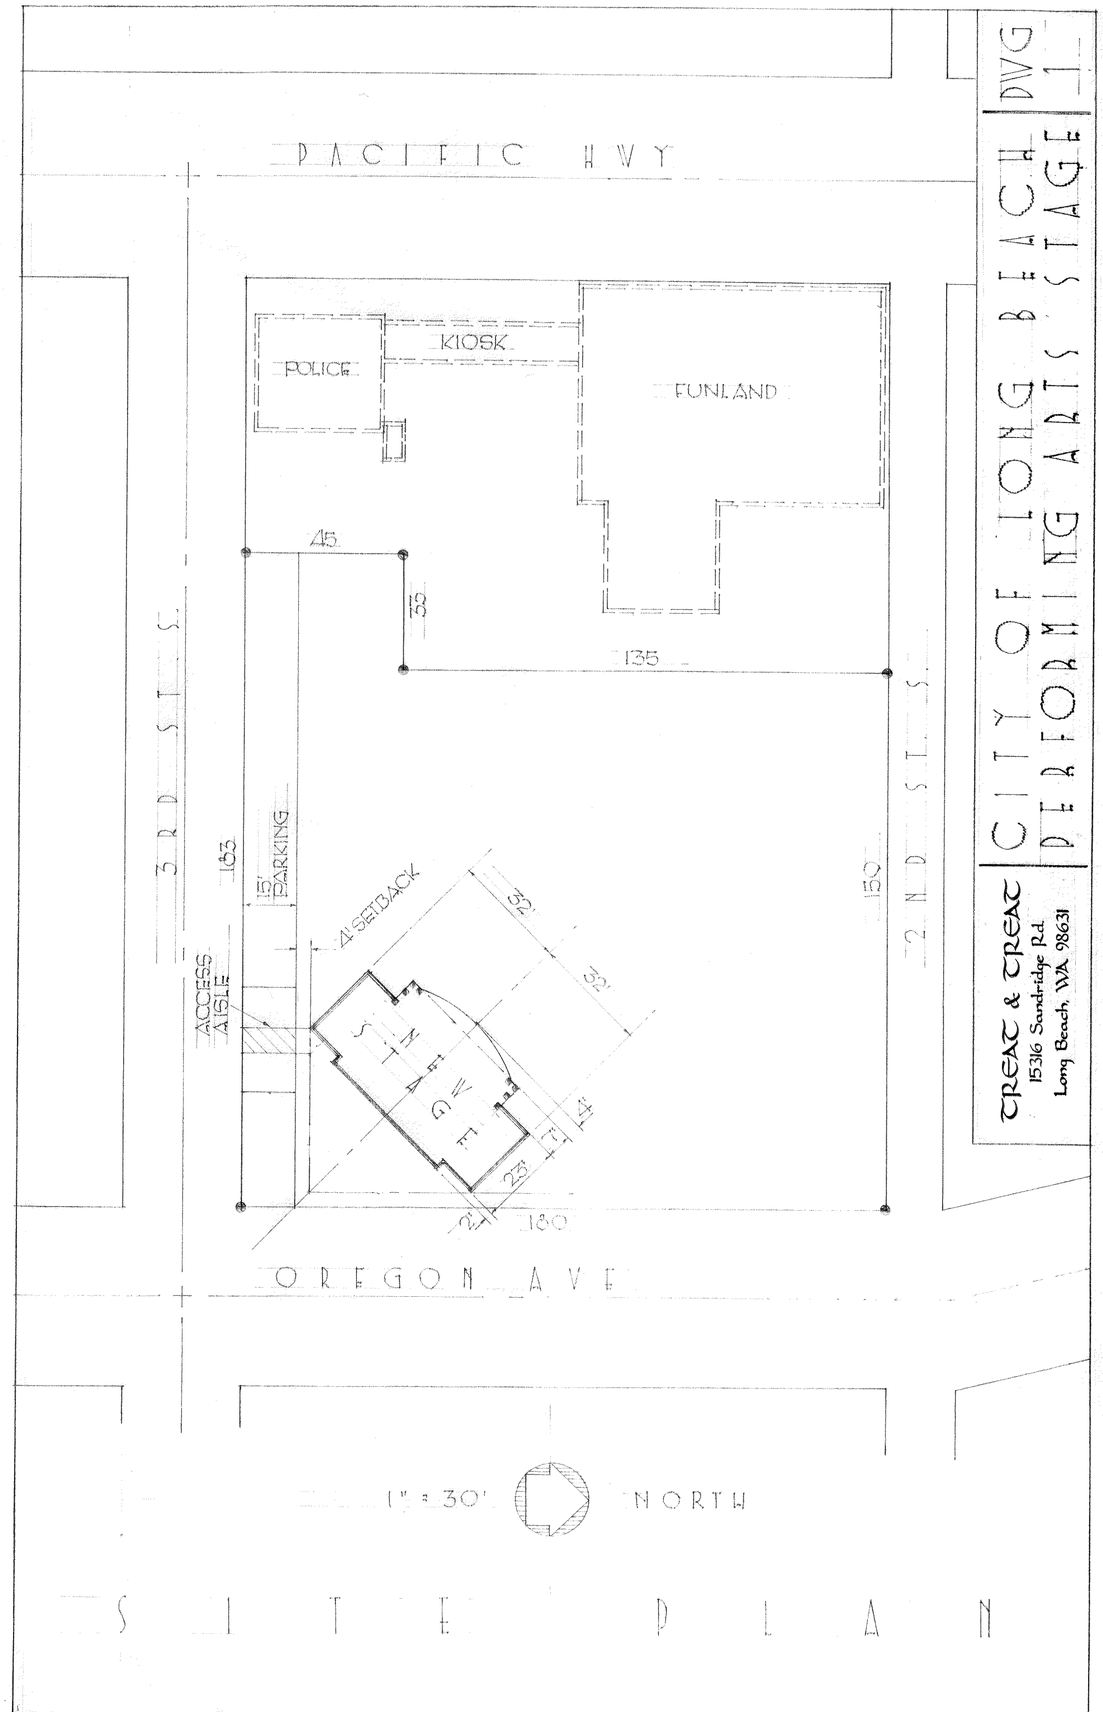

SITE PLAN

NOTE: ITEMS IN CLOUDS (3) ARE CHANGES FROM ORIGINAL DESIGN. EXPLANATION OF THESE CHANGES ARE ON SHEET ENTITLED 'DESIGN CHANGES', ATTACHED TO PLANS & PART OF THE ATTACHMENTS TO THE PD10 PACKAGE.

CITY OF LONG BEACH | DWG
DEPT OF PERFORMING ARTS STAGE 1

TREAT & TREAT
15316 Sandridge Rd.
Long Beach, WA. 98631

64'-0"
42'-0"
11'-0"
1'-5" 3'-2" 2'-11" 3'-6"
11'-0"
4'-9" 9"3⅜" 3'-2" 1'-5"
42'-0"
19'-0"
4'-0"
2'-0"
7'-0"
"E"
"B"
"C"
"D"
"A"
"F"
1/2"Ø × 24" DOVEL 4" EMBEDMT. (2) EA STEM WALL TYP 4 PLS.
5/8"Ø ANCHORS @ 4'-0" O.C. 4½" EMBED. (TYP) 2 PART EPOXY
5/8" × 10" A.B @ 18" O.C. POST DRILL 4½" DEEP SIMPSON 2 PART ACRYLIC EPOXY (TYP)
5/8"Ø×10"AB @ 18" O.C.
#4 BARS 12" O.C. #4 BARS 24" O.C.
5/8"Ø ANCHORS @ 4'-0" O.C. 4½" EMBED (TYP)
GROUT SOLID W/ NON-SHRINK GROUT (TYP)
⅝×⅝ DF NO 1 W/ SIMPSON AUB66 BASE DRILL & EPOXY (2) 5/8"Ø ANCHR, EMBED 5½"
WSS ⅝×⅝×3/16" STEEL COL. SEE DETAIL
2½" 2½" 7½" 2'-5½" 7½" 2'-5½"
5'-6"
12'-0"
23'-0"
10'-9"
42'-0"
7'-0"
4'-0"
64'-0" 42"-0"
11'-0"
11'-0"

F O U N D A T I O N

1/4" = 1'-0"

C O R N E R D E T A I L

1" = 1'-0"

7/16" CONC. COMP 1/2" PLY.W.D.
FRAME OUT AS REQ'D.
4×12 DF NO 1 BOLT THRU STEEL COL. W/
⅝×⅝ DF NO 1
2" 1½" 1½" 1½" 1½" 1½" 2½" 2½" 2'-5½"
WELD 1/2" THK STEEL PLATE TO STEEL COL.
5/8"Ø ANC. 5½" EMBED 2 PART ACRYLIC EPOXY
1½" 1½" 1½" 1½" 5½"
MT. COMMERCL OVH DOOR TRACT PER MANF. SPEC.
7½" 2'-5½"

COMMERCIAL ROLL-UP OVH DOOR
TRUSS FDN. LINE
⅝×12 L.A.B. BOLT
⅝×12 BOLT

E L E V A T I O N "F"

2

SIMPSON WDU5 HOLDOWN W/ SDS2.5 5/8" ANCHOR, DRILL ⅝" EMBEDMT, INSTALL W/ 2 PART ACRYLIC EPOXY

N O T E

fc = 3000 PSI (28 DAY) Fy = 60 KSI

ALL REINF SHALL BE CHAIRED IN PLACE PRIOR TO CONC. POUR.

SAW CUT d/3 CONTROL JOINTS IN SLAB WITHIN 24 HRS. OF POUR.

CITY OF LONG BEACH DWG
PERFORMING ARTS STAGE 2

SHEET

TREAT & TREAT
15316 Sandridge Rd.
Long Beach, WA 98631

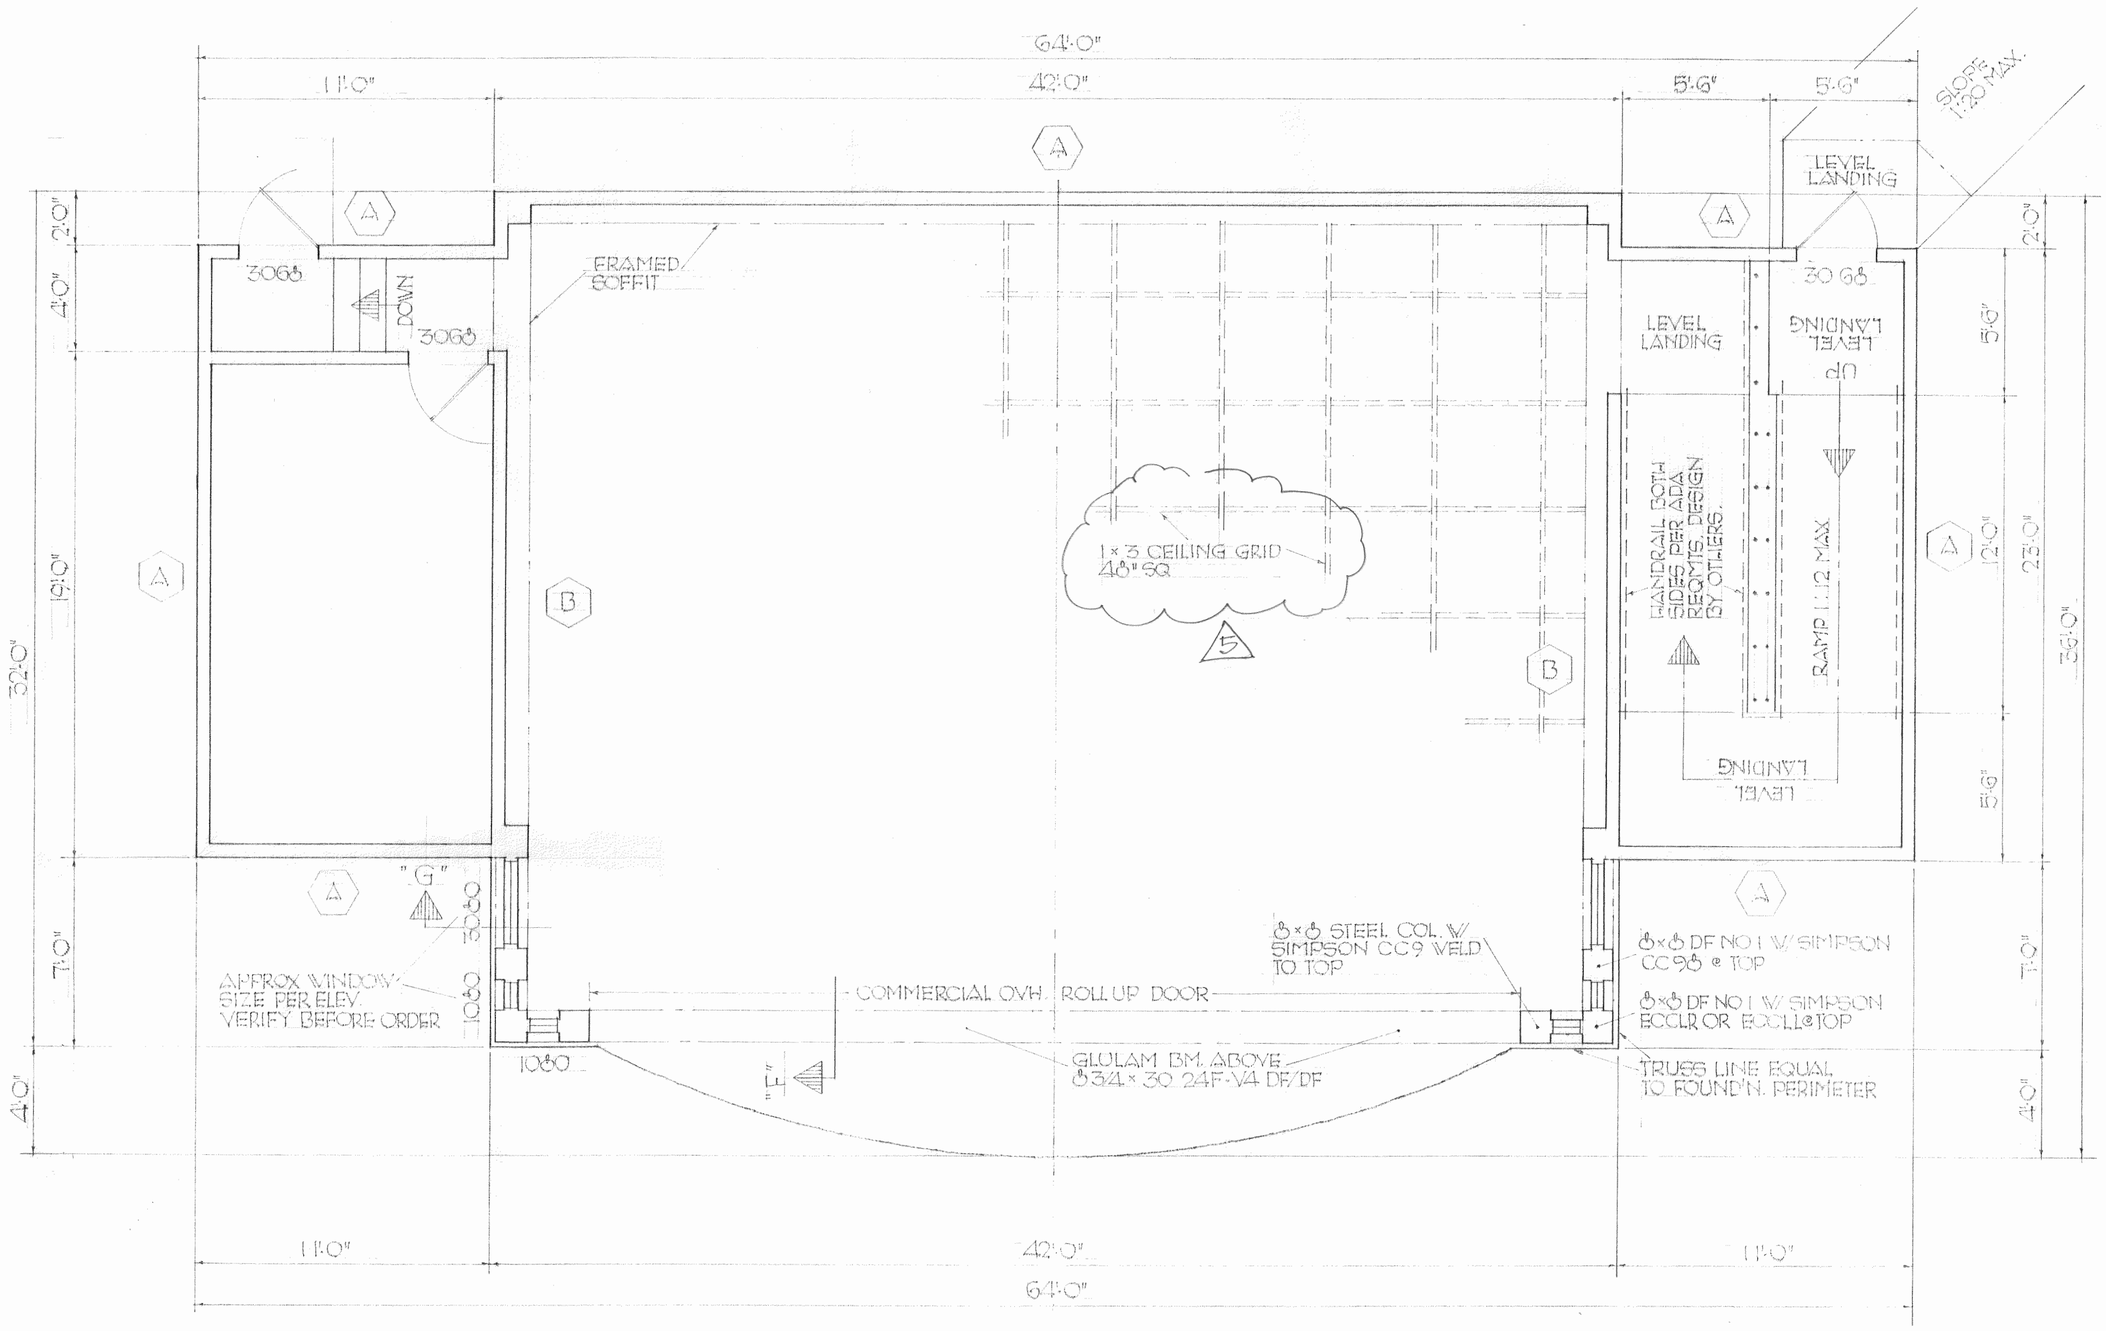

F L O O R P L A N

1/4" = 1'-0"

(A) SHEARWALL : 15/32" PLYWOOD SHEATHING BLOCK PANEL EDGES, NAIL W/ Ø D 3" 12" 5/8"Ø ANC. BOLT @ 48" O.C., 3x6 PLATE

(B) SHEARWALL : 15/32" PLYWOOD SHEATHING BLOCK PANEL EDGES, NAIL W/ Ø D 4"/12" 5/8"Ø ANC. BOLT @ 16" O.C., 3x6 PLATE

CITY OF LONG BEACH
PERFORMING ARTS STAGE
DWG 3

TREAT & TREAT
15316 Sandridge Rd.
Long Beach, WA 98631

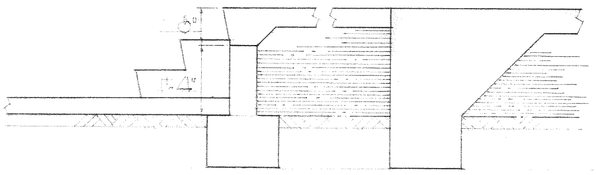

DETAIL "E"

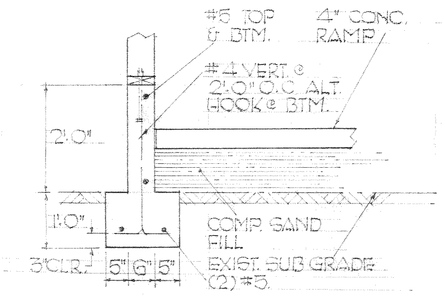

DETAIL "D"

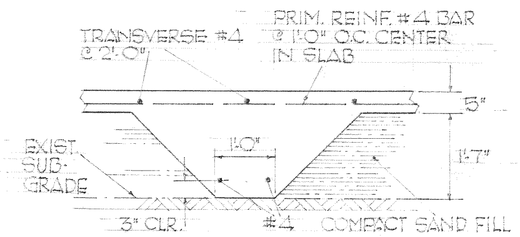

DETAIL "C"

1/2" = 1'-0"

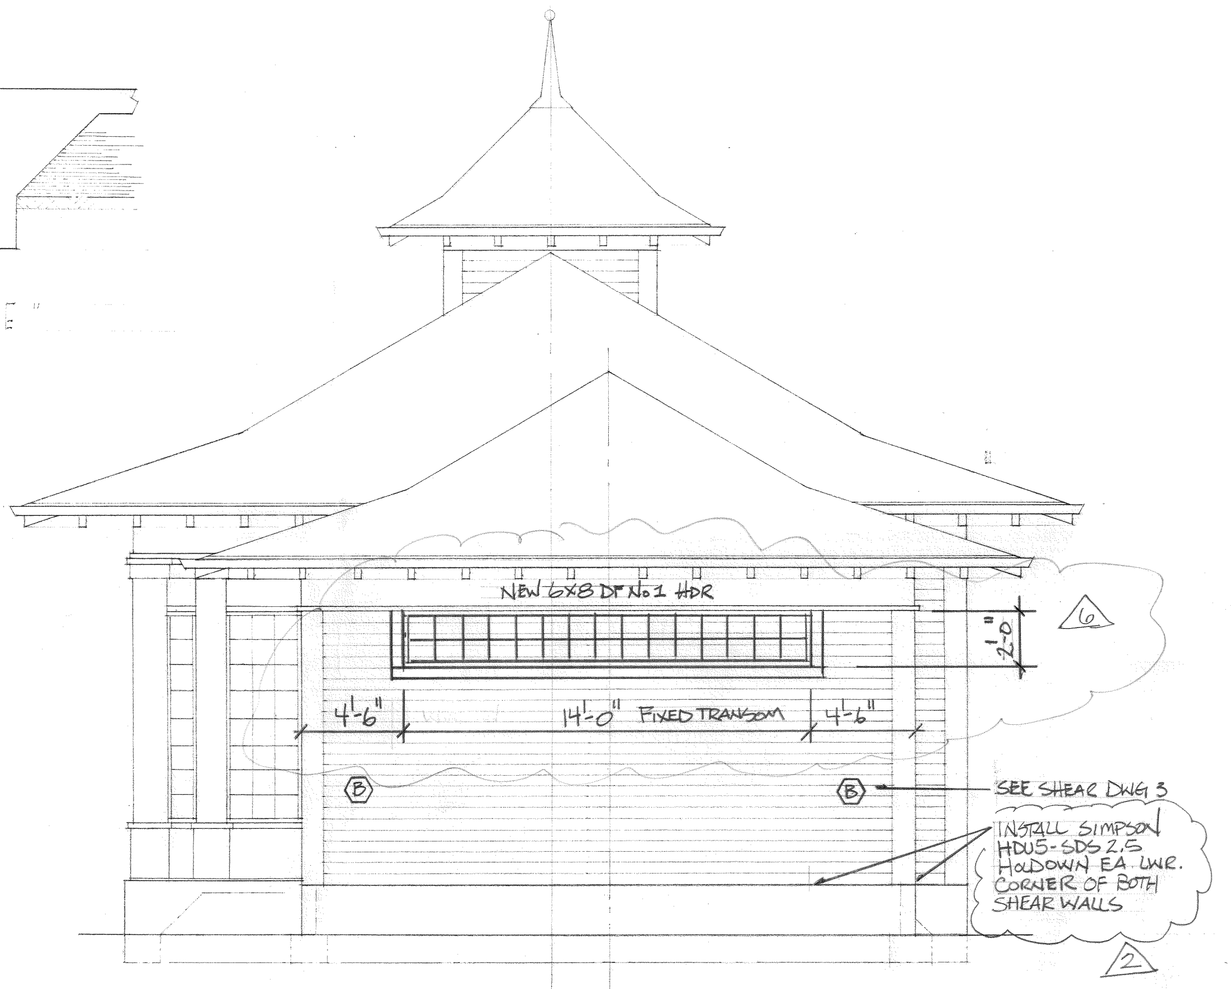

TYP SIDE ELEV.

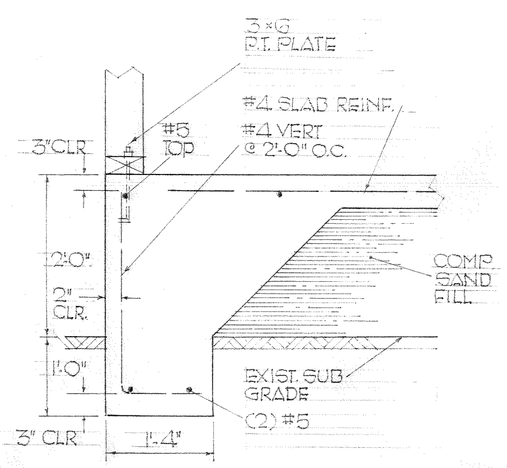

DETAIL "B"

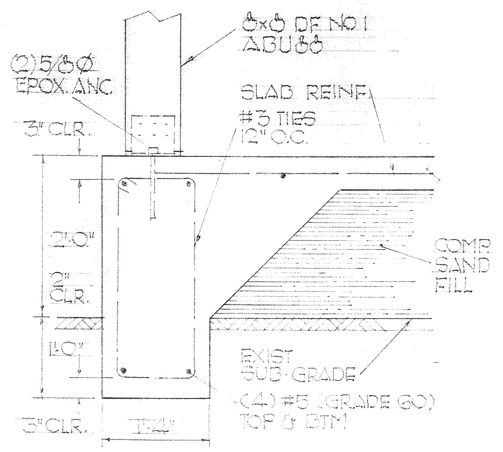

DETAIL "A"

1" = 1'-0"

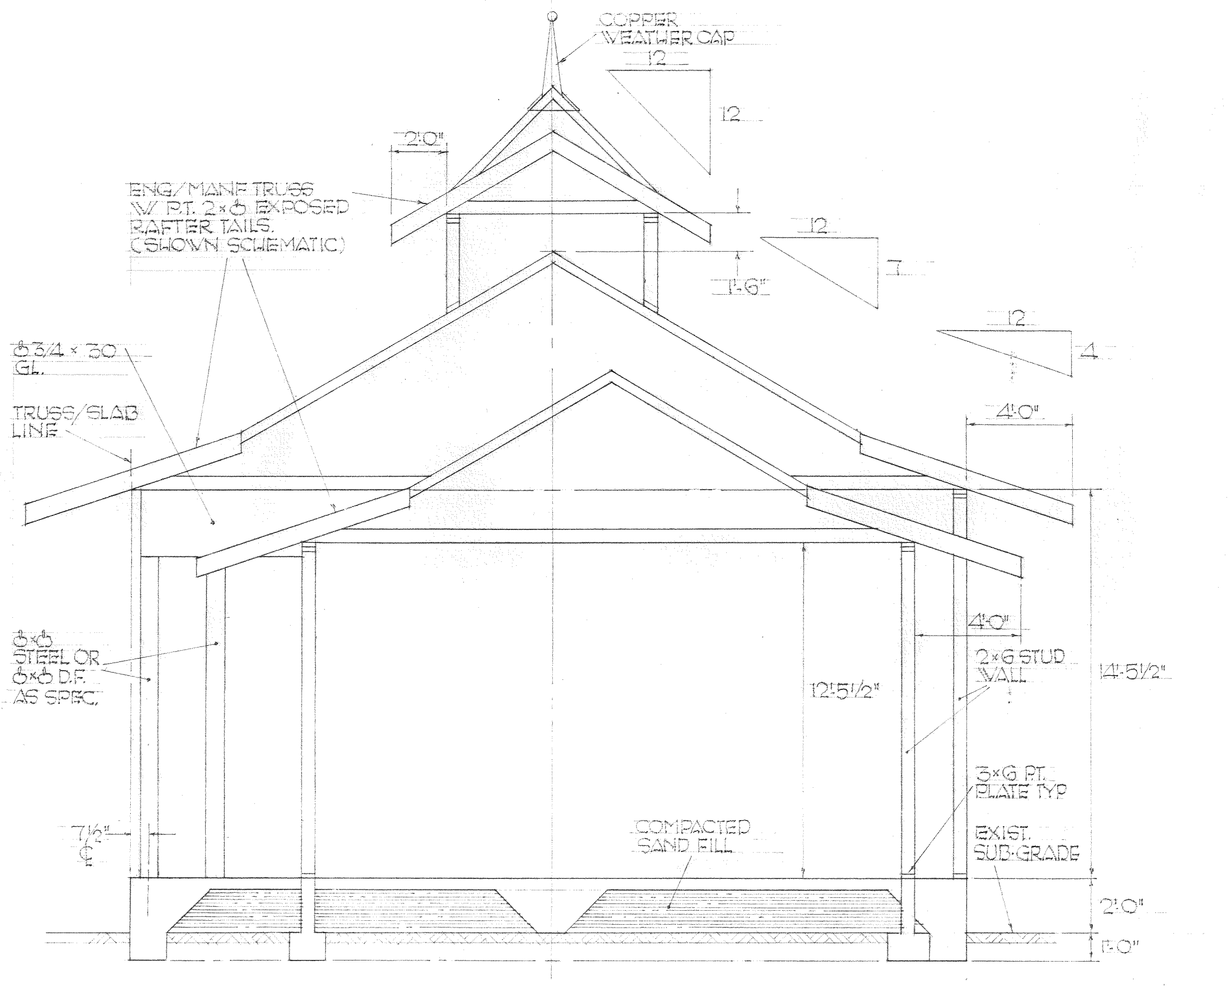

TYP SECTION

1/4" = 1'-0"

TREAT & TREAT 15316 Sandridge Rd. Long Beach, WA 98631	CITY OF LONG BEACH PERFORMING ARTS STAGE	DWG 4

OPTIONAL BRICK VENEER

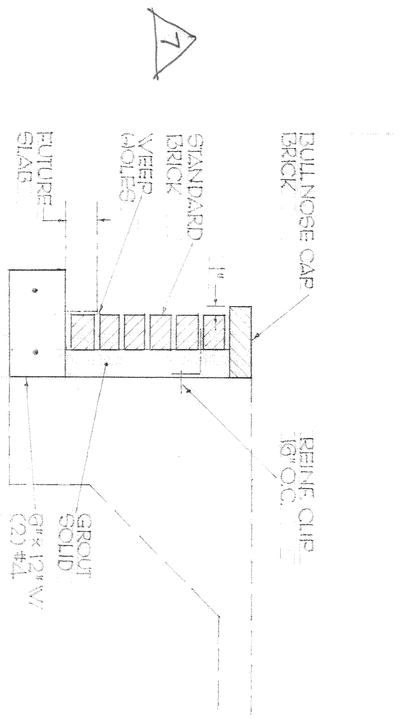

FRONT ELEVATION

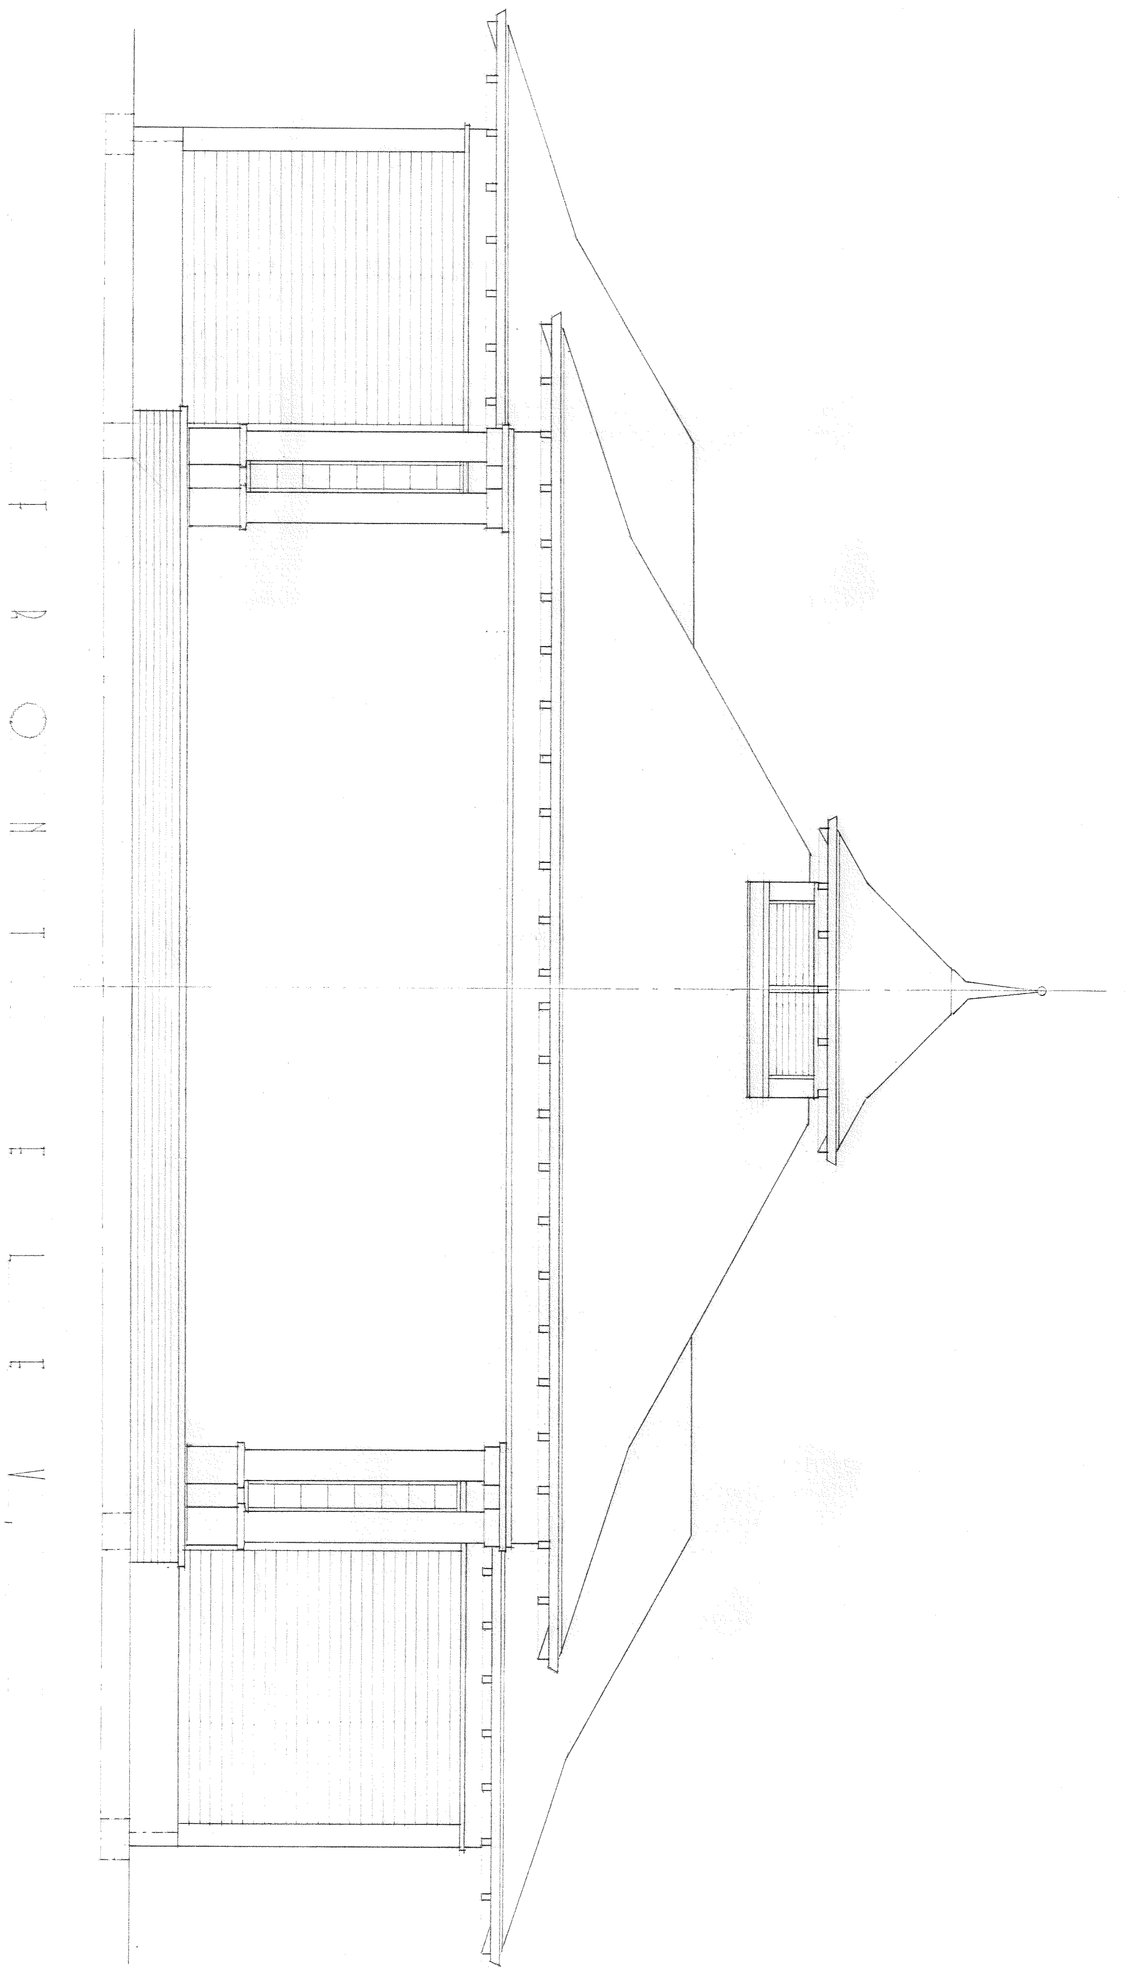

TREAT & TREAT 15316 Sandridge Rd. Long Beach, WA 98631	CITY OF LONG BEACH PERFORMING ARTS STAGE	DWG 5

INTERIOR ELEV.

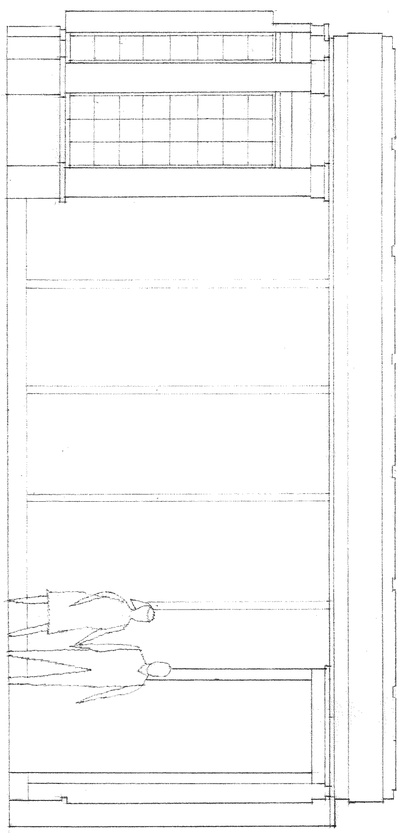

BACK ELEV.

1/4" = 1'-0"

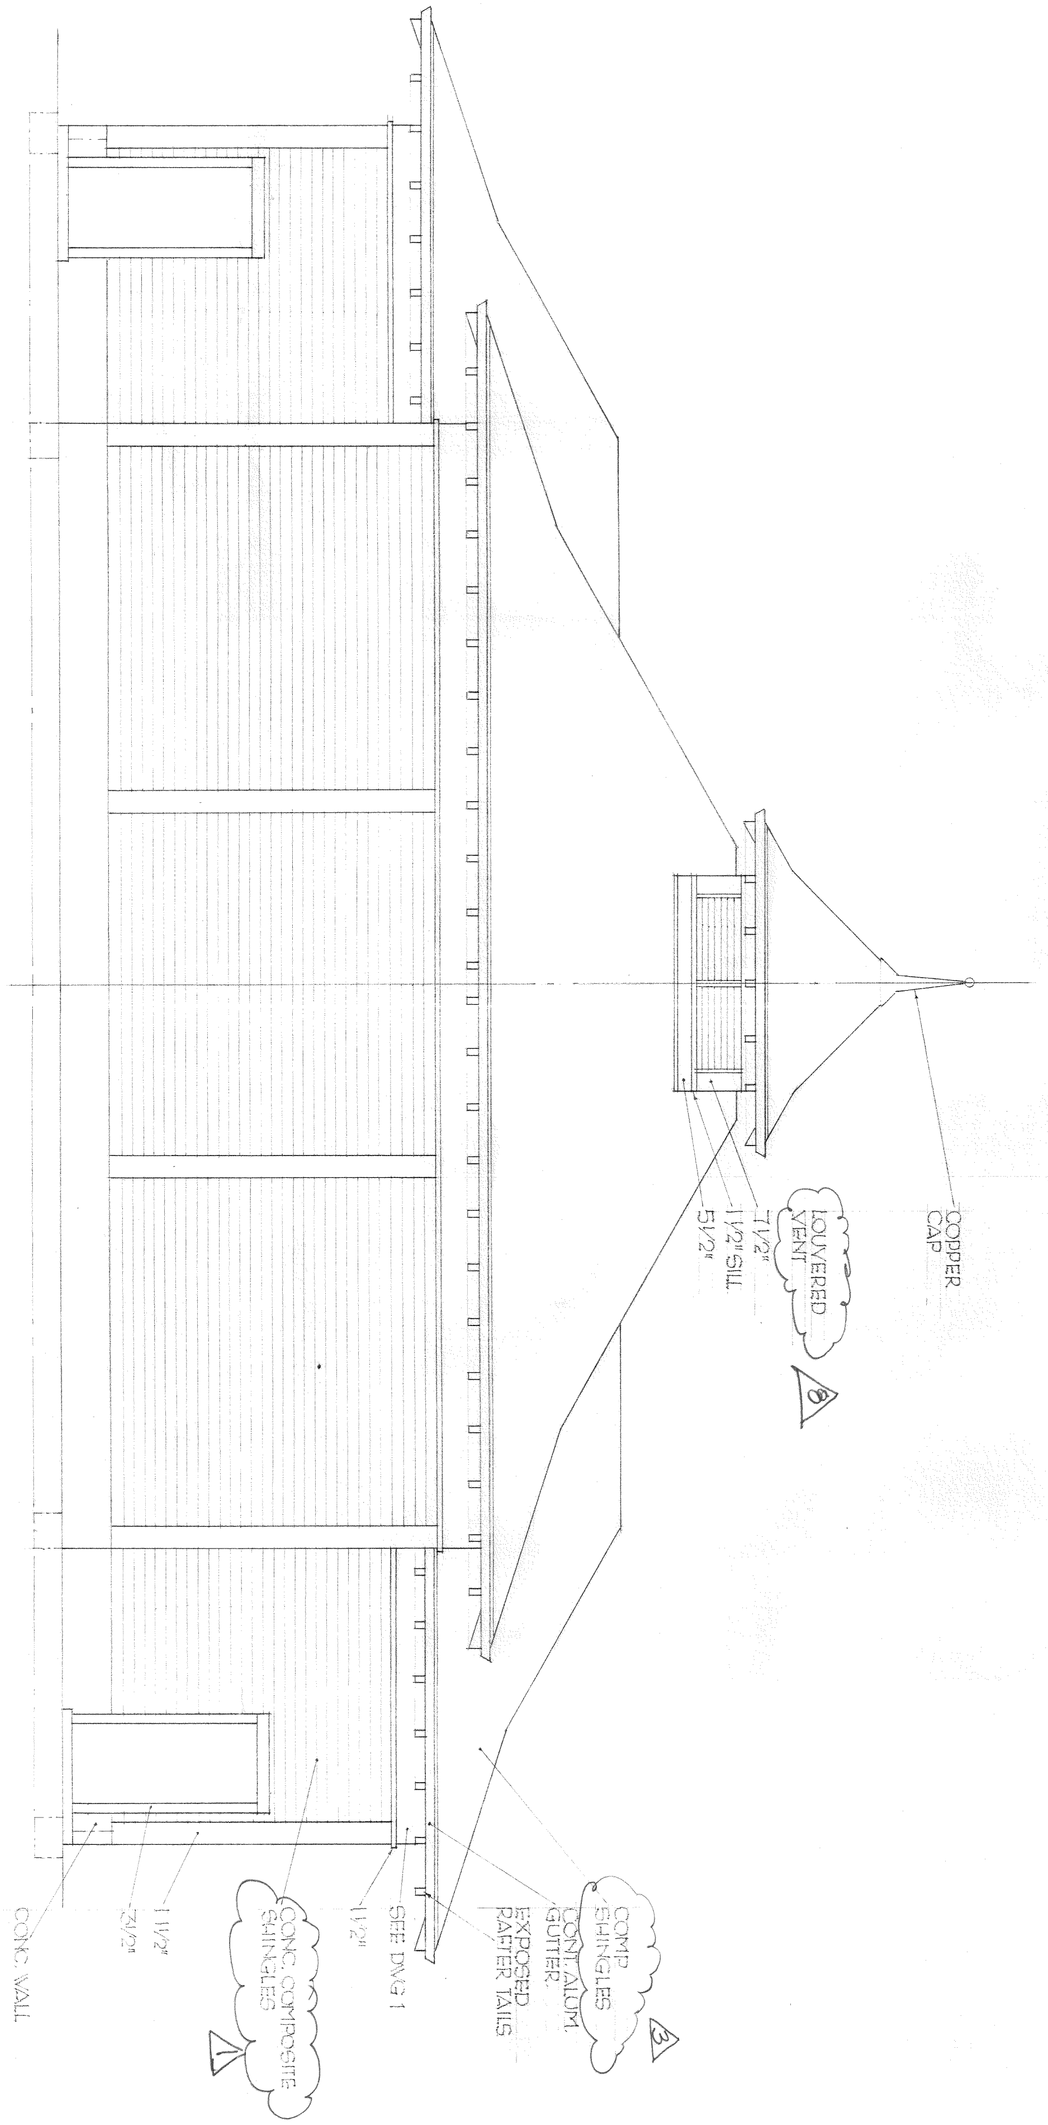

TREAT & TREAT 15316 Sandridge Rd. Long Beach, WA 98631	CITY OF LONG BEACH PERFORMING ARTS STAGE	DWG 6