Copyright © 2005 Cartomation Inc.

1074533

192

15x24

10486

16-(10-11)

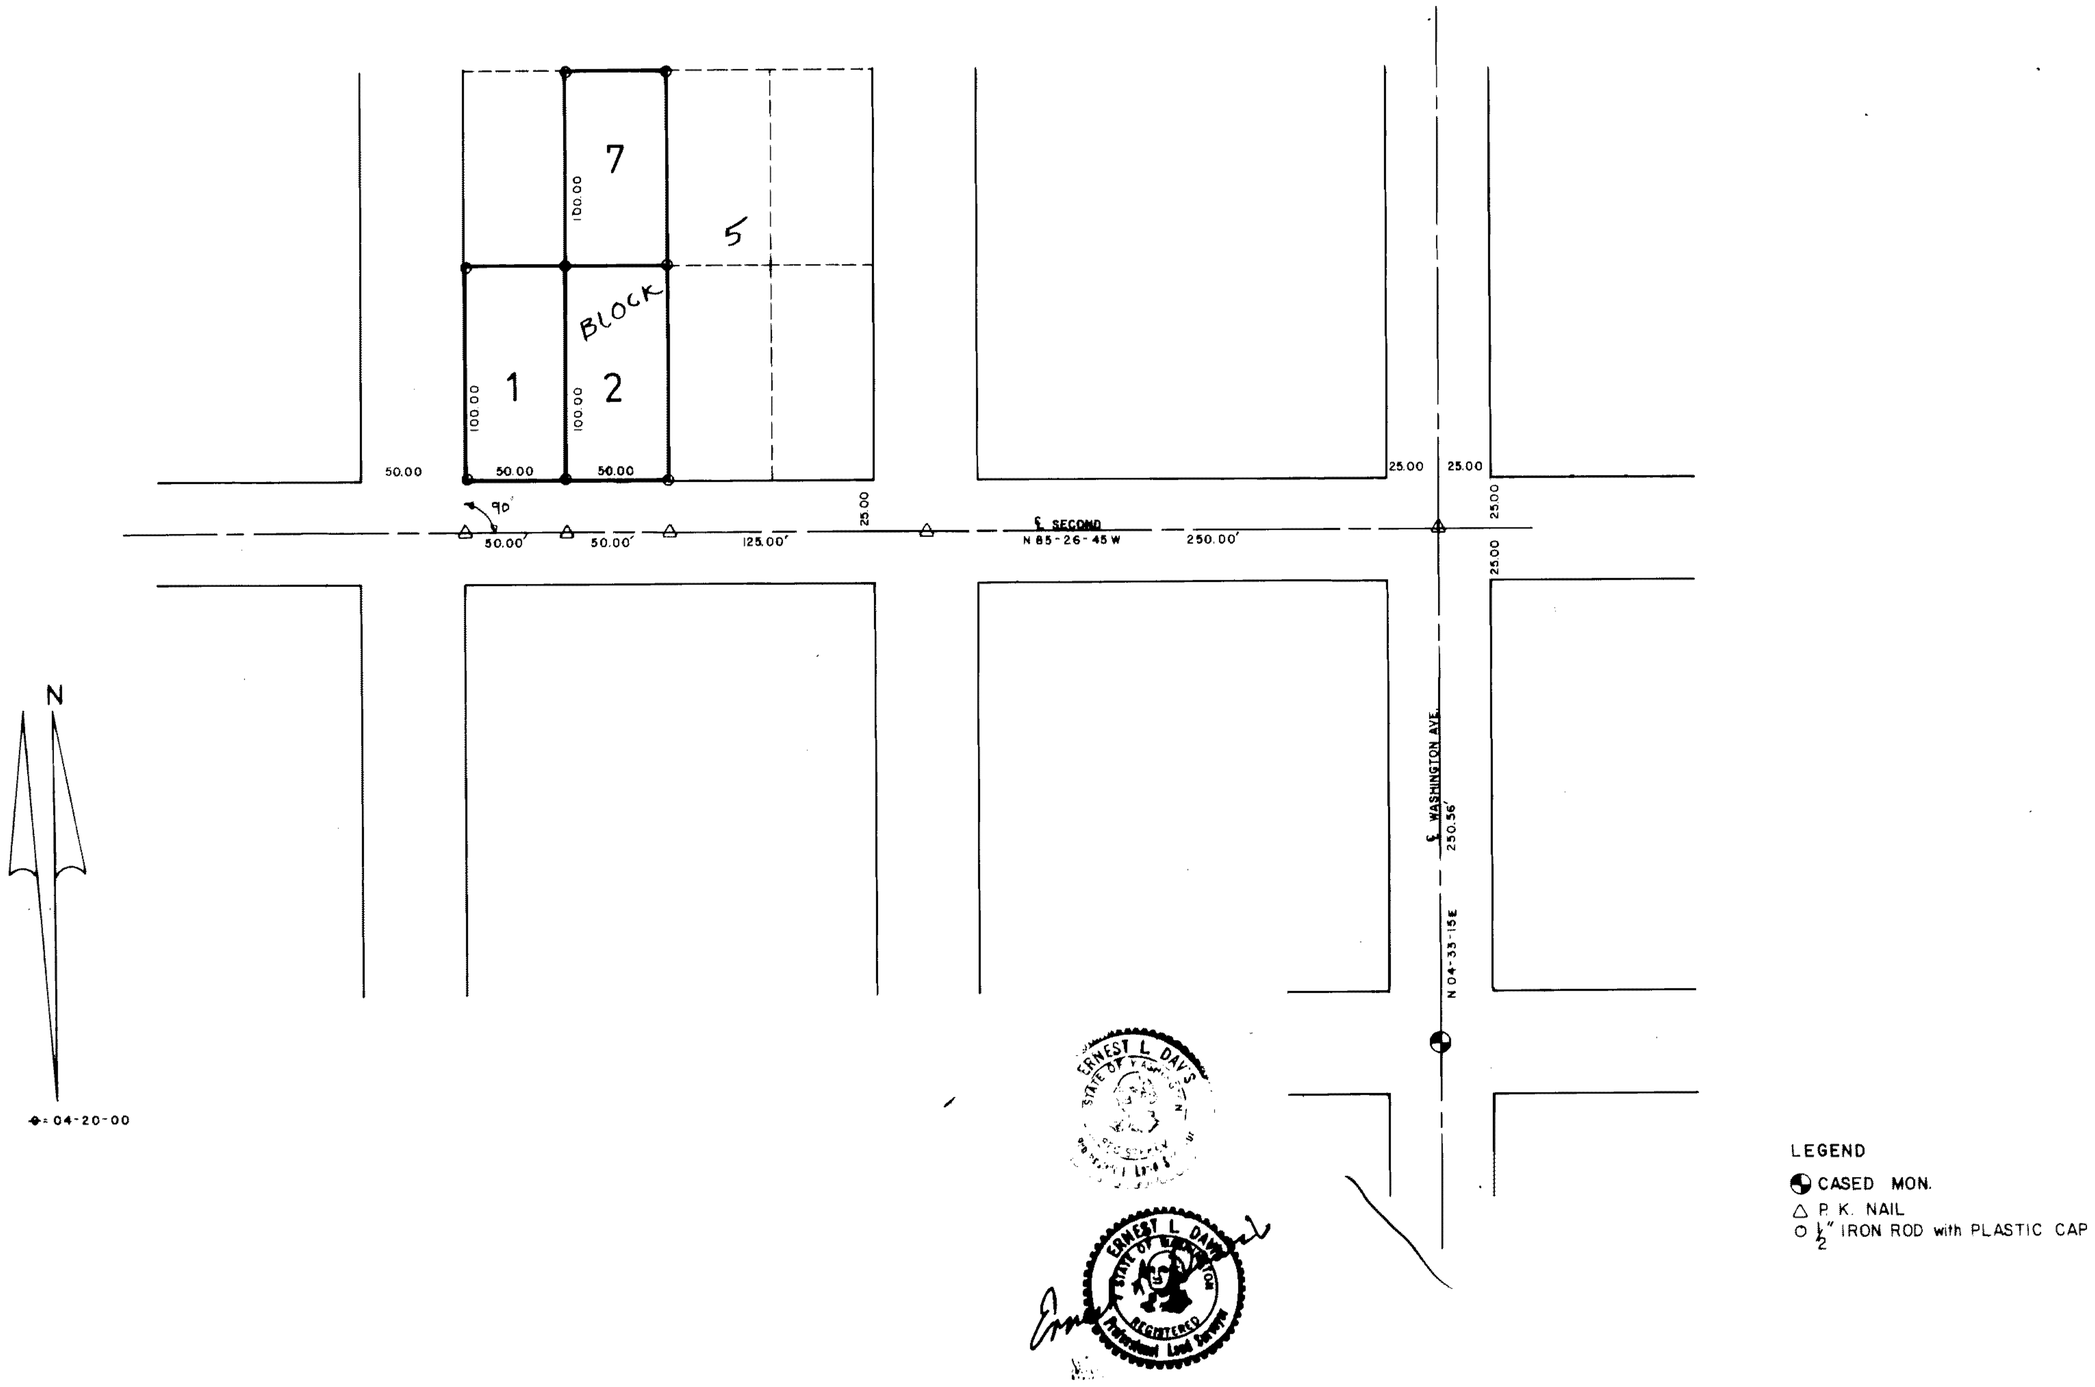

LEGEND

- CASED MON.
- △ P. K. NAIL
- ○ ½" IRON ROD with PLASTIC CAP

AUDITORS CERTIFICATE	SURVEYORS CERTIFICATE		
Filed for record this 25th day of July 1977 at 11:40 AM in book 1 of Surveys at page 192 at the request of Lower Columbia Surveyors Robert M. Johnson County Auditor	This map correctly represents a survey made by me or under my direction in conformance with the requirements of the Survey Recording Act at the request of Lorrett A. Smerchek in MAY 1977. Ernest L. Davis Certificate No. 15646	LOTS 1,2,and7 OF BLOCK 5, TINKERS NORTH ADDITION, LONG BEACH, WASHINGTON.	Lower Columbia Surveyors P. O. Box 99 CHINOOK, WASHINGTON 98614 (206) 777-8230 (503) 325-4632

DWN. BY	DATE	JOB NO.
E.W.R.		
CHKD. BY	SCALE	SHEET
	1" = 50'	of

BK. 1 Pg. 192