Copyright © 2005 Cartomation Inc.

3006817 157

300 6817

A PORTION OF THE

CITY OF LONG BEACH
PACIFIC COUNTY, WASHINGTON

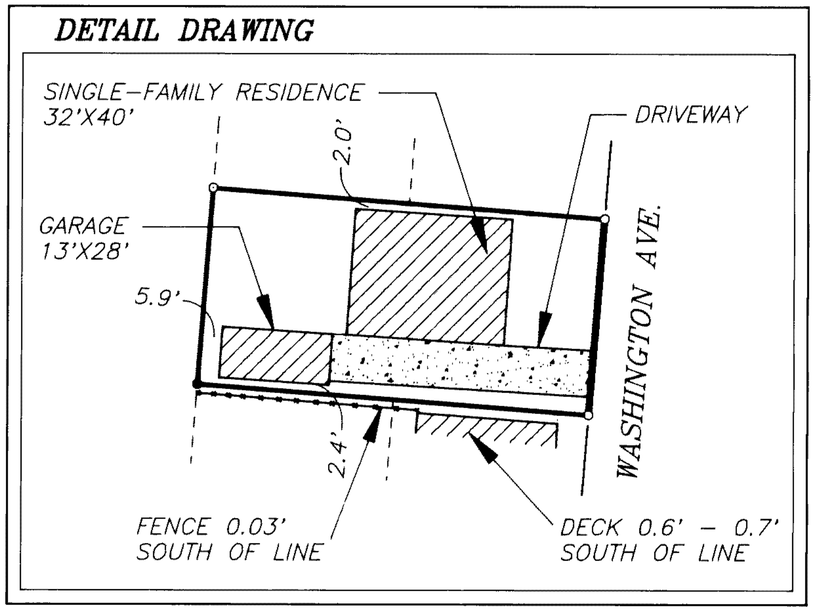

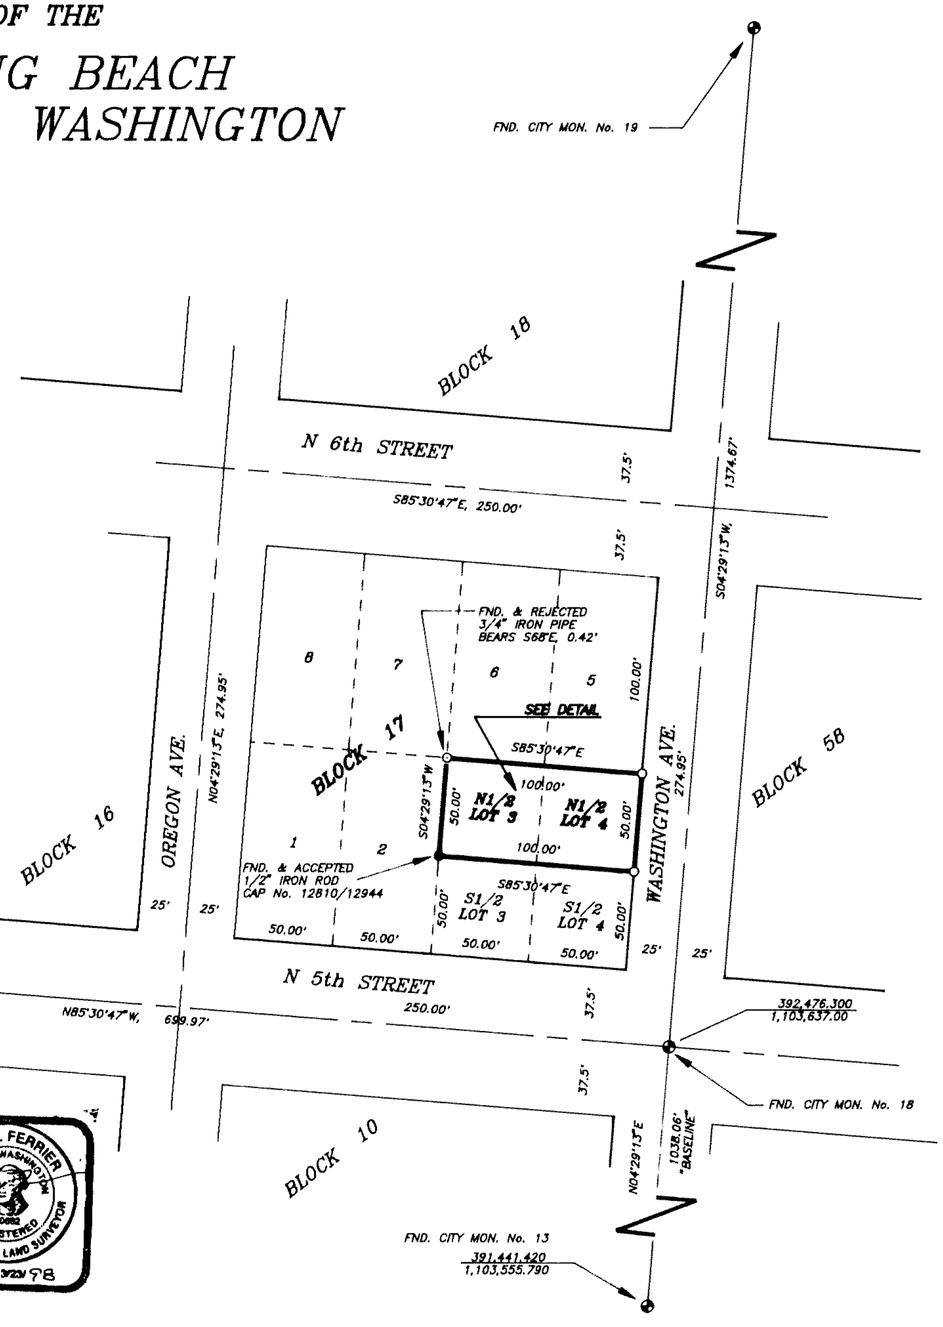

BASIS OF BEARINGS:
LAMBERT GRID BASED ON FOUND MONUMENTS AND THE 1970 "OFFICIAL MAP OF THE CITY OF LONG BEACH"
∅ = (GENERALLY) 04°20'00", DISTANCE SHOWN = FIELD

LEGEND:
○ = SET 1/2"X30" IRON ROD WITH CAP MARKED: "FERRIER LS20682"
⊕ = FOUND (FND.) MONUMENTS AS NOTED

EQUIPMENT USED:
LIETZ SOKKISHA SDM3F10 SEMI-TOTAL STA. EDM, PENTAX PRISM

RELATIVE ACCURACY EXCEEDS ONE FOOT IN TEN THOUSAND

SW1/4 of SW1/4
SEC. 16, TWP. 10 N, RGE. 11 W.W.M.

AUDITOR'S CERTIFICATE	SURVEYOR'S CERTIFICATE	DESCRIPTION: RECORD OF SURVEY	KARL W. FERRIER REG. LAND SURVEYOR
FILED FOR RECORD THIS 26 DAY OF Feb 19 97 AT 11:47 M. IN BOOK 10 OF Surveys AT PAGE 157 AT THE REQUEST OF KARL W. FERRIER AFN: 3006817 Ida M. Oxefar COUNTY AUDITOR by: E. Hemiske, dep.	THIS MAP CORRECTLY REPRESENTS A SURVEY MADE BY ME OR UNDER MY DIRECTION IN CONFORMANCE WITH THE REQUIREMENTS OF THE SURVEY RECORDING ACT AT THE REQUEST OF DAVID R. SIMON IN FEB 19 97 KARL W. FERRIER, LS20682	NORTH 1/2 OF LOTS 3 AND 4, BLOCK 17 TINKERS 2nd NORTH ADDITION	WASHINGTON & OREGON P.O. BOX 1159, OCEAN PARK, WASH. 98640 (360)665-4550 FAX(360)665-3750

CAD BY	DATE	DWG NO.
J.A.S.	Feb. 24, 1997	97R056
CREW CHIEF	SCALE	SHEET
K.M.W.	1"=50'	1 OF 1

Sec. 16 - (10-11)
City of Long Beach

BK. 10 PG 157
1 of 1