Copyright © 2005 Cartomation Inc.

3012227 92

A PORTION OF THE PLAT
TINKER'S THIRD NORTH ADDITION
PACIFIC COUNTY, WASHINGTON

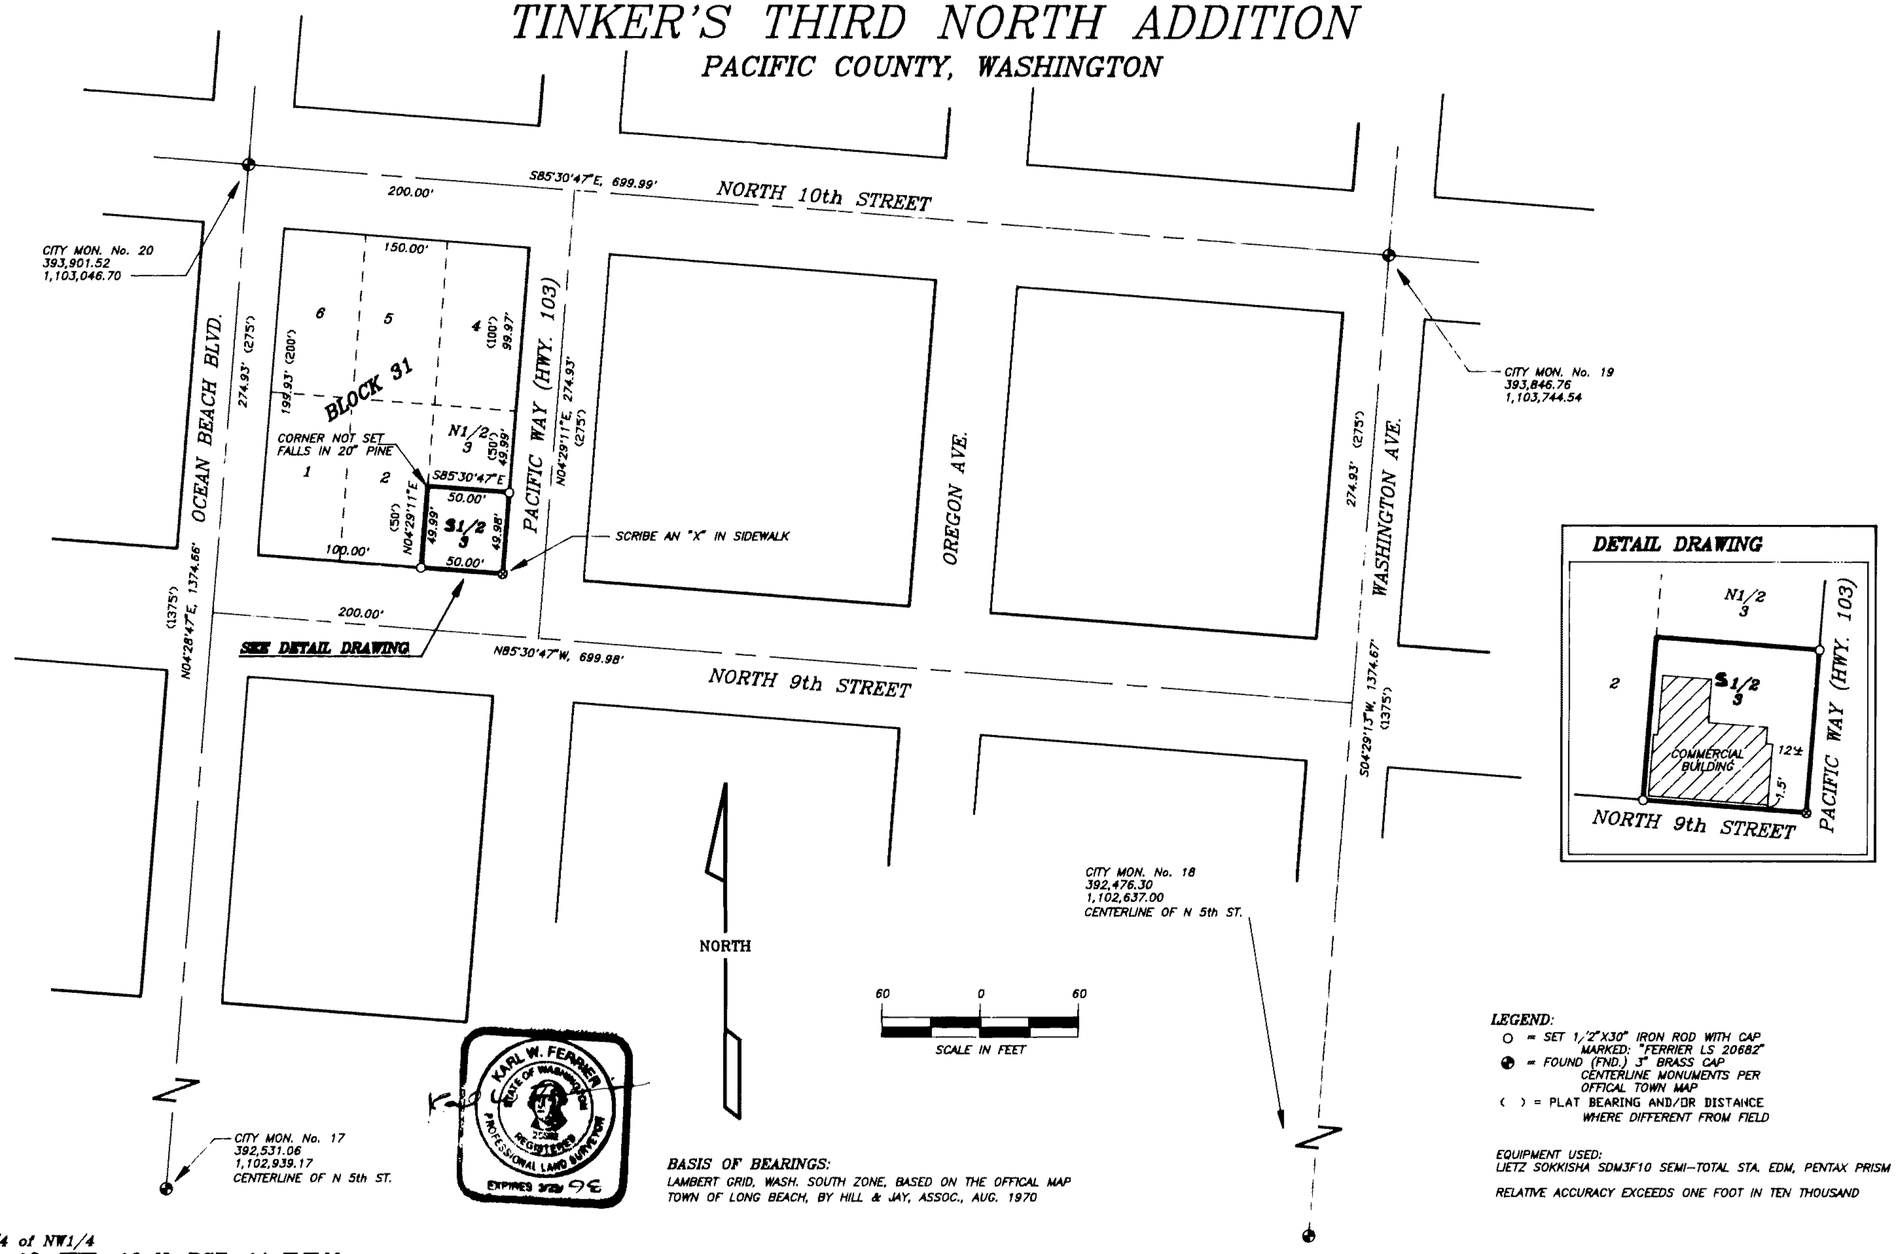

BASIS OF BEARINGS:
LAMBERT GRID, WASH. SOUTH ZONE, BASED ON THE OFFICAL MAP TOWN OF LONG BEACH, BY HILL & JAY, ASSOC., AUG. 1970

LEGEND:
- ○ = SET 1/2"X30" IRON ROD WITH CAP MARKED: "FERRIER LS 20682"
- ◐ = FOUND (FND.) 3" BRASS CAP CENTERLINE MONUMENTS PER OFFICAL TOWN MAP
- ( ) = PLAT BEARING AND/OR DISTANCE WHERE DIFFERENT FROM FIELD

EQUIPMENT USED:
LIETZ SOKKISHA SDM3F10 SEMI-TOTAL STA. EDM, PENTAX PRISM

RELATIVE ACCURACY EXCEEDS ONE FOOT IN TEN THOUSAND

NW1/4 of NW1/4
SEC. 16, TWP. 10 N, RGE. 11 W.W.M.

AUDITOR'S CERTIFICATE
FILED FOR RECORD THIS 2 DAY OF Oct 19 97
AT 10:55 A.M. IN BOOK 11 OF Surveys AT PAGE 92
AT THE REQUEST OF KARL W. FERRIER
AFN: 3012227
Ida M. Taylor
COUNTY AUDITOR.
by: E. Heinicke, Dep.

SURVEYOR'S CERTIFICATE
THIS MAP CORRECTLY REPRESENTS A SURVEY MADE BY ME OR UNDER MY DIRECTION IN CONFORMANCE WITH THE REQUIREMENTS OF THE SURVEY RECORDING ACT AT THE REQUEST OF LOWER COLUMBIA BROADCASTING IN SEPT 19 97
KARL W. FERRIER, LS20682

DESCRIPTION: RECORD OF SURVEY
THE SOUTH 1/2 OF LOT 3, BLOCK 31, PLAT OF TINKER'S THIRD NORTH ADDITION, PACIFIC COUNTY, WASHINGTON

KARL W. FERRIER REG. LAND SURVEYOR
WASHINGTON & OREGON
P.O. BOX 1159, OCEAN PARK, WASH. 98640
(360)665-4550 FAX(360)665-3750

CAD BY	DATE	DWG NO.
J.A.Smith	Sept. 24, 1997	97R154
CREW CHIEF	SCALE	SHEET
R.E.Kelim	1"=60'	1 OF 1

DRAWING NUMBER 301 2227
PLAN HOLD CORPORATION • IRVINE, CALIFORNIA
REORDER BY NUMBER 07SAR
DRAWING NUMBER Sec. 16-(10-11)
PLAN HOLD CORPORATION • IRVINE, CALIFORNIA
REORDER BY NUMBER 07SAR

BK. 11 92
Pg. 1 of 1