Copyright © 2005 Cartomation Inc.

3025449 189

BLOCK 1, TINKERS NORTH ADDITION TO LONG BEACH
A PART OF THE NW 1/4 OF THE SW 1/4 OF SEC. 16, T-10N, R-11W, W.M., PACIFIC COUNTY, WASHINGTON

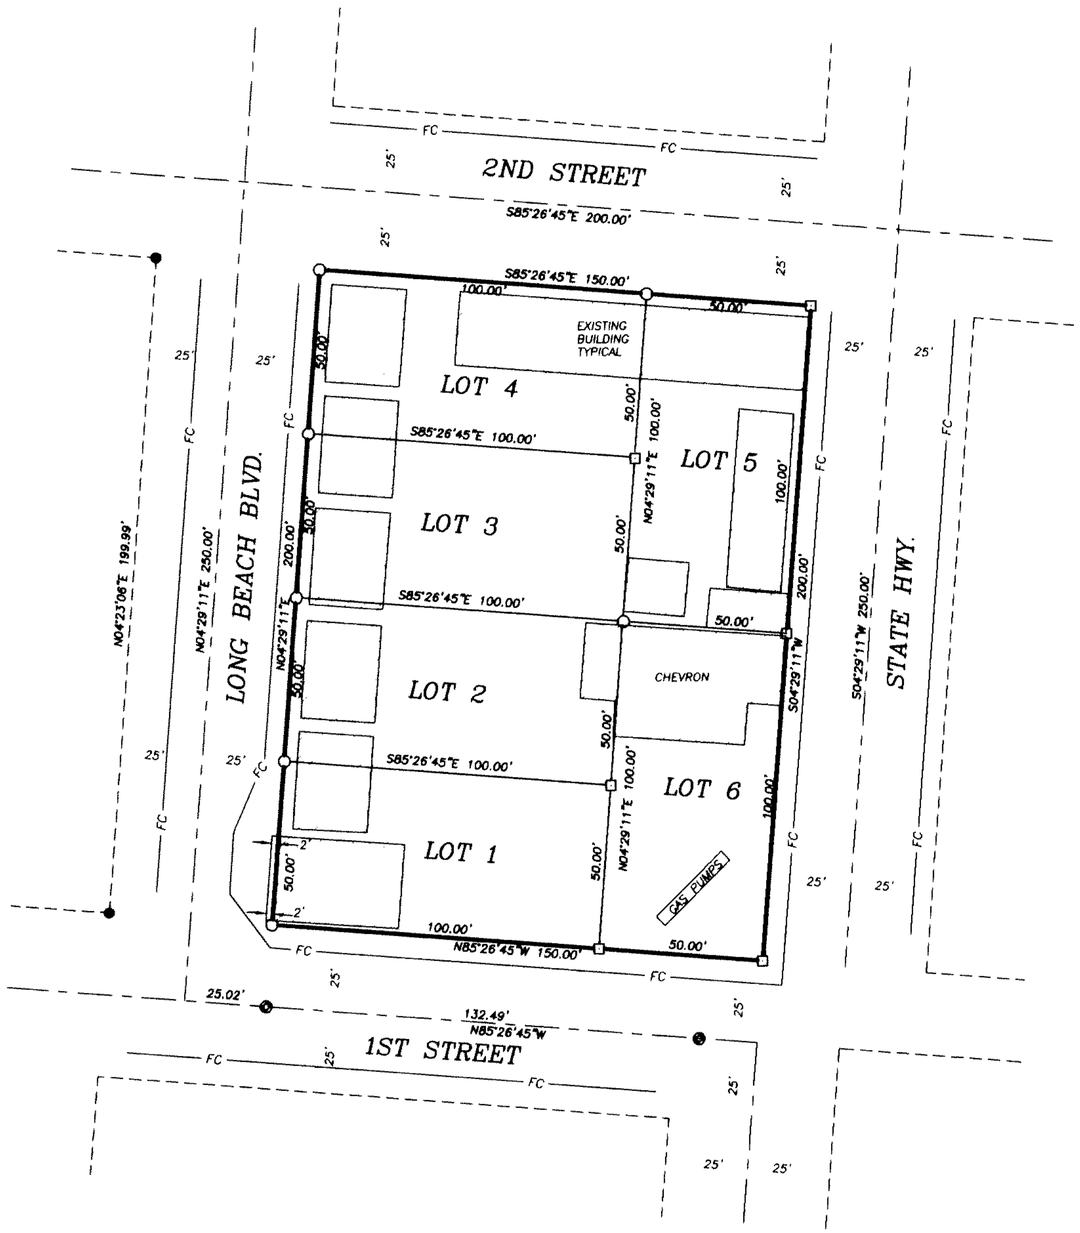

LEGEND

- FOUND 2" BRASS MONUMENT
- FOUND REBAR W/PLASTIC CAP STAMPED "LS 22482"
- SET 1/2" x 24" REBAR W/PLASTIC CAP STAMPED "K. BLUHM LS 29269"
- SET TACK IN LEAD W/WASHER STAMPED "LS 29269"
- — FC — FACE OF CURB

REFERENCE SURVEYS

1) SURVEY RECORDED IN BOOK 1 OF SURVEYS, PAGE 192, BY LS 15646.
2) SURVEY RECORDED IN BOOK 4 OF SURVEYS, PAGE 108, BY LS 15646.
3) SURVEY RECORDED IN BOOK 3, OF SURVEYS, PAGE 147, BY LS 21517.
4) PLAT OF TINKERS NORTH ADD. TO LONG BEACH RECORDED IN VOL. D-1, PAGE 9
5) UNRECORDED SURVEY BY NEVA & ASSOCS. DATED 4, 1985, FOR STAN HILL.

METHOD OF SURVEY

FIELD TRAVERSE USING A GEODIMETER 600 TOTAL STATION (00°00'01") INSTRUMENT.

KEVIN D. BLUHM — STATE OF WASHINGTON — 29269 — REGISTERED PROFESSIONAL LAND SURVEYOR — EXPIRES 12-19-2000

BASIS OF BEARINGS

SURVEY RECORDED IN BOOK 1 OF SURVEYS, PAGE 192, RECORDS OF PACIFIC COUNTY, WASHINGTON.

30 0 30 60 90
GRAPHIC SCALE - FEET

AUDITOR'S CERTIFICATE

FILED FOR RECORD THIS 11th DAY OF Mar, 1999 AT 10:44 A.M. IN BOOK 12 OF SURVEYS AT PAGE 189
AT THE REQUEST OF BLUHM & ASSOCIATES LAND SURVEYORS, INC.
AFN: 3025449
COUNTY AUDITOR Ida M. Taylor By: E. Hennicke, Dep.

SURVEYOR'S CERTIFICATE

THIS MAP CORRECTLY REPRESENTS A SURVEY MADE BY ME OR UNDER MY DIRECTION IN CONFORMANCE WITH THE REQUIREMENTS OF THE SURVEY RECORDING ACT AT THE REQUEST OF STAN HILL IN FEBRUARY, 1999.

KEVIN BLUHM - LICENSE NO. 29269

RECORD OF SURVEY DESCRIPTION

BLOCK 1, TINKERS NORTH ADDITION LONG BEACH, WASHINGTON

BLUHM ⊕ ASSOCIATES LAND SURVEYORS, INC.
1068 S. MARKET BLVD. CHEHALIS, WA 98532
PHONE (360) 748-1551 FAX (360) 748-6282

DRAWN BY: GWEN ROY	DATE: 3/10/99	JOB # 99-155
CHECKED BY: KEVIN BLUHM	SCALE: 1" = 30'	SHEET 1 OF 1

DRAWING NUMBER 3025449 — PLAN HOLD CORPORATION • IRVINE, CALIFORNIA — RECORDER BY: NUMBER 07540

DRAWING NUMBER SEC. 16 (10-11) — PLAN HOLD CORPORATION • IRVINE, CALIFORNIA — RECORDER BY: NUMBER 07540

BK. 12 P. 189 1 of 1