Copyright © 2005 Cartomation Inc.

3040713 44

PART OF THE NW1/4 SW1/4
SEC. 9 – T.10N. – R.11W., W.M.,
PACIFIC COUNTY, WASHINGOTN.

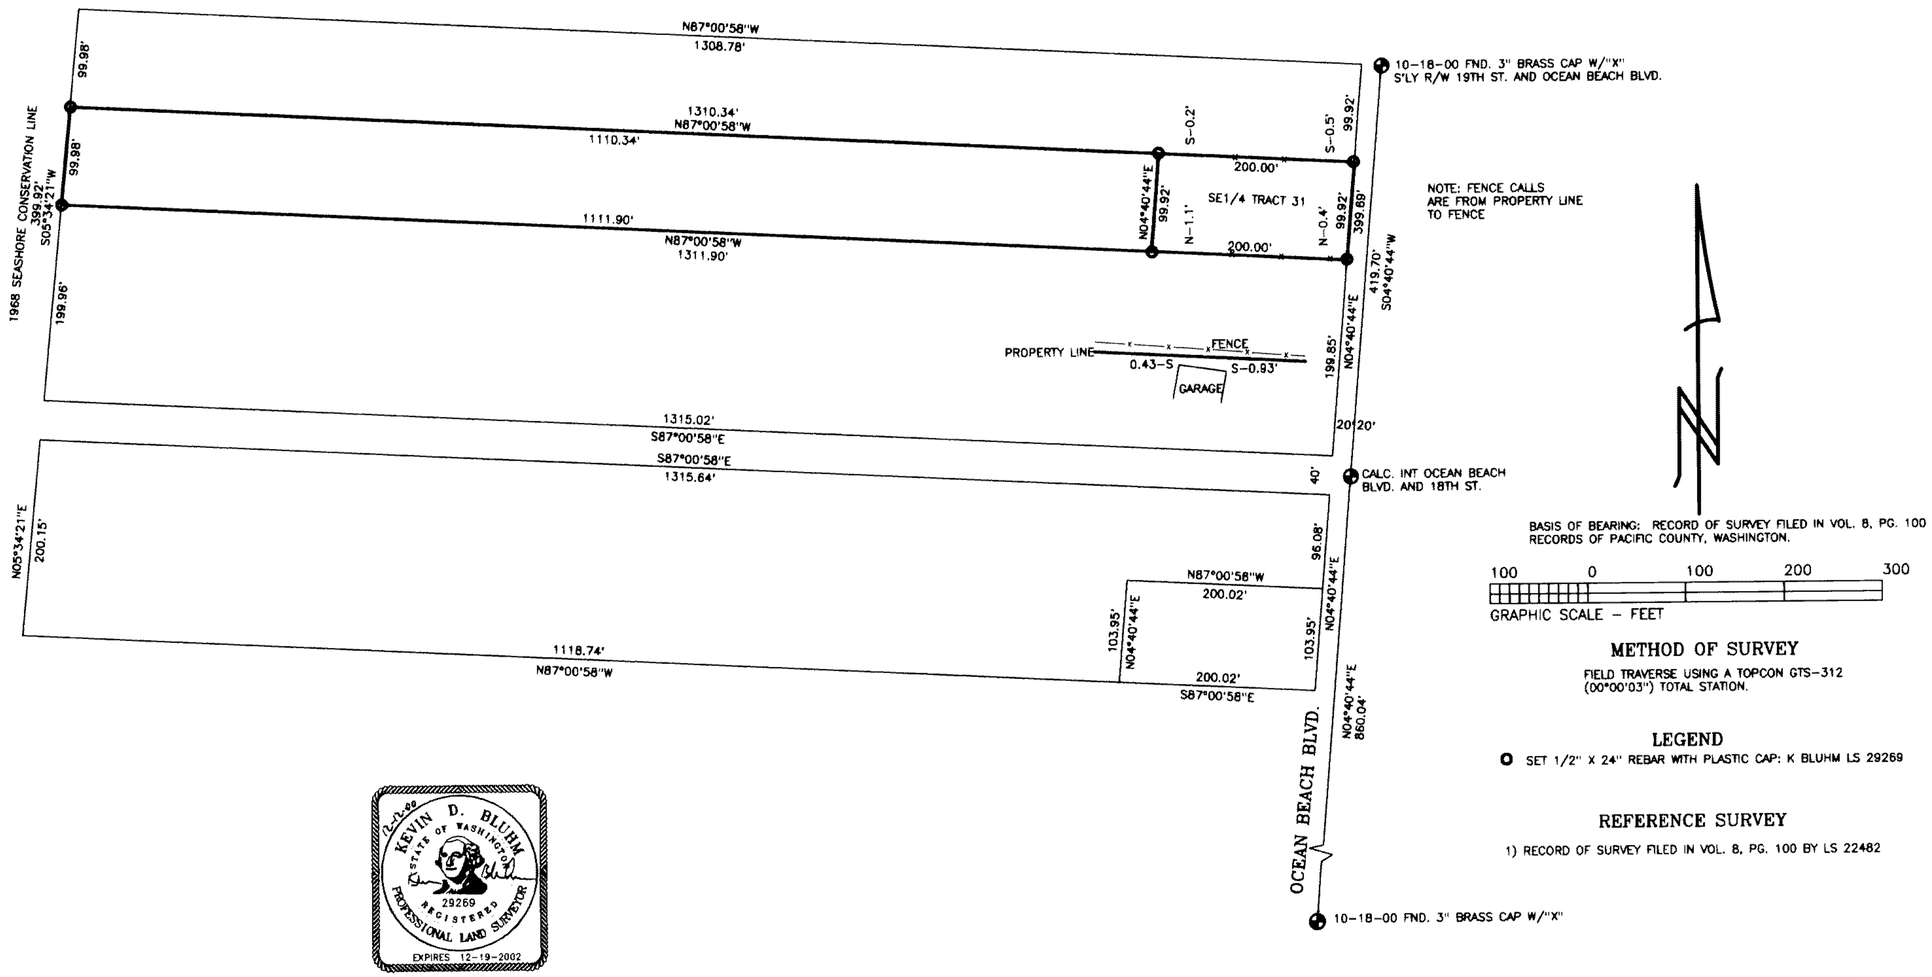

BASIS OF BEARING: RECORD OF SURVEY FILED IN VOL. 8, PG. 100 RECORDS OF PACIFIC COUNTY, WASHINGTON.

100 0 100 200 300

GRAPHIC SCALE – FEET

METHOD OF SURVEY

FIELD TRAVERSE USING A TOPCON GTS-312 (00°00'03") TOTAL STATION.

LEGEND

○ SET 1/2" X 24" REBAR WITH PLASTIC CAP: K BLUHM LS 29269

REFERENCE SURVEY

1) RECORD OF SURVEY FILED IN VOL. 8, PG. 100 BY LS 22482

AUDITOR'S CERTIFICATE

FILED FOR RECORD THIS 14th DAY OF Dec 2000 AT 12:43 p M. IN BOOK 14 OF SURVEYS AT PAGE 144

AT THE REQUEST OF BLUHM & ASSOCIATES LAND SURVEYORS, INC.

Ida M. Taylor

COUNTY AUDITOR by: Evonne Lkiniche, Dep.

SURVEYOR'S CERTIFICATE

THIS MAP CORRECTLY REPRESENTS A SURVEY MADE BY ME OR UNDER MY DIRECTION IN CONFORMANCE WITH THE REQUIREMENTS OF THE SURVEY RECORDING ACT AT THE REQUEST OF ED HECKARD IN OCTOBER 2000.

Kevin Bluhm

KEVIN BLUHM LICENSE NO. 29269

RECORD OF SURVEY DESCRIPTION

THE SOUTHERLY ONE-HALF OF BLOCK 31, CORRECTED PLAT OF PORTLAND TRACTS, AND ALL THE REAL ESTATE BEING THAT LYING WESTERLY OF THE SOUTH ONE-HALF OF BLOCK 31 OF THE CORRECTED PLAT OF PORTLAND TRACT, ACCORDING TO THE PLAT THEREOF ON FILE IN THE OFFICE OF THE AUDITORS OF PACIFIC COUNTY, WASHINGTON.

BLUHM ⊕ ASSOCIATES LAND SURVEYORS, INC.
1068 S. MARKET BLVD. CHEHALIS, WA 98532
PHONE (360) 748-1551 FAX (360) 748-6282 E-MAIL kbluhm@surveyservices.com

DRAWN BY: R. EDWARDS	DATE: OCTOBER 25, 2000	JOB # 00-534 COMP # 2
CHECKED BY: K. BLUHM	SCALE: 1' = 100'	SHEET 1 OF 1

DRAWING NUMBER 3040713
PLAN HOLD CORPORATION • IRVINE, CALIFORNIA
RECORDER BY NUMBER 075AR

DRAWING NUMBER 9(10-11)
PLAN HOLD CORPORATION • IRVINE, CALIFORNIA

BK 14 PG 144