Copyright © 2005 Cartomation Inc.

JUMBER

• IRVINE, CALIFORNIA

DRAWING NUMBER
3045738
PLAN HOLD CORPORATION • IRVINE, CALIFORNIA

DRAWING NUMBER
9 (10-11)
PLAN HOLD CORPORATION • IRVINE, CALIFORNIA

BK 15
PG. 34

3045738 34

A SURVEY OF A PORTION OF THE
CITY OF LONG BEACH
FOR JUDY JOHNSON
LOTS 3 & 4, BLOCK 20
PACIFIC COUNTY, WASHINGTON

LEGEND:

○ = SET 1/2"X30" IRON ROD WITH CAP MARKED: "FERRIER LS 20682"

◎ = IRON ROD SET DURING MY PREVIOUS SURVEY

◐ ◒ ● = FOUND (FND.) MONUMENTS AS NOTED

( ) = PLAT BEARING AND/OR DISTANCE WHERE DIFFERENT FROM FIELD

EQUIPMENT USED:
LIETZ SOKKISHA SETZ TOTAL STA. EDM, PENTAX PRISM

RELATIVE ACCURACY EXCEEDS ONE FOOT IN TEN THOUSAND

BASIS OF BEARINGS:

PLAT ASSUMED CENTERLINE OF BOULEVARD AVE.(FIRST ST.) AS NORTH, BASED ON FOUND MONUMENTS.
ROTATE PACIFIC COUNTY CONTROL TRAVERSE, 1977 ADJUSTED 04°28'03" LEFT TO PLAT, ROTATE OFFICIAL PLAT TOWN OF LONG BEACH 04°28'09" LEFT TO PLAT, DISTANCE SHOWN = FIELD

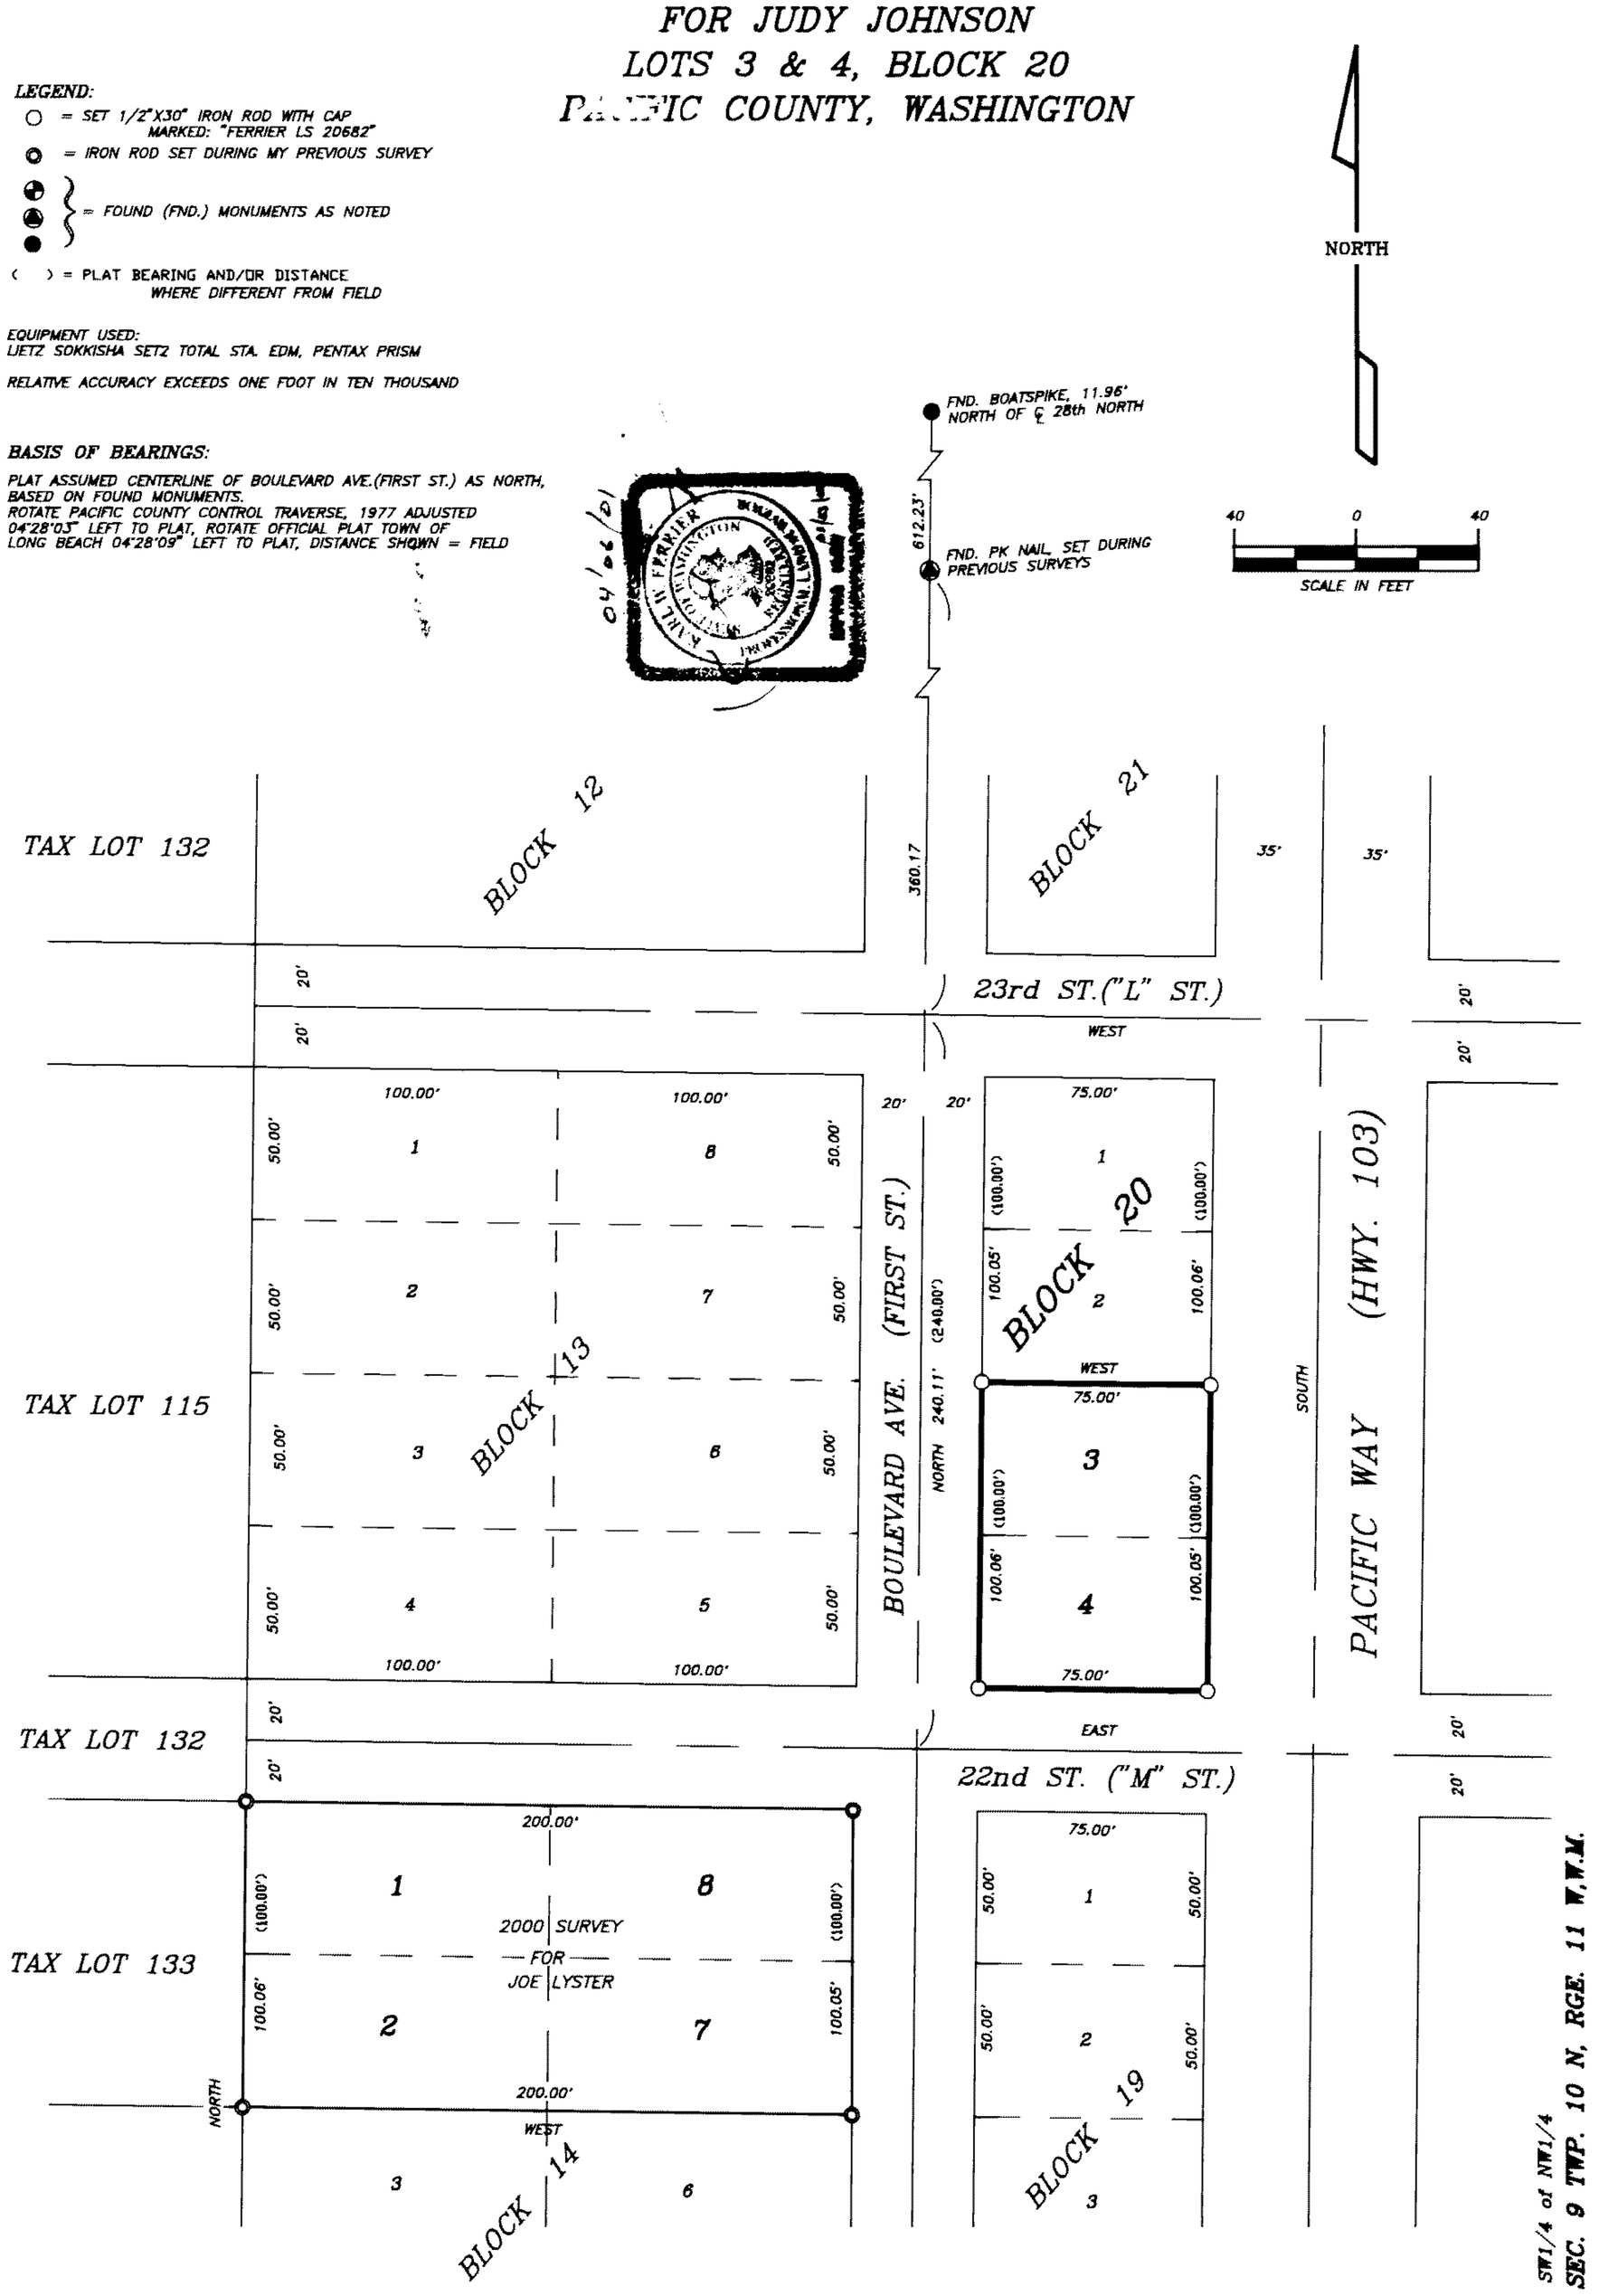

SW1/4 of NW1/4
SEC. 9 TWP. 10 N, RGE. 11 W.W.M.

KARL W. FERRIER REG. LAND SURVEYOR
WASHINGTON & OREGON
P.O. BOX 1159, OCEAN PARK, WASH. 98640
(360)665-4550 FAX(360)665-3750

CAD BY R.A.P.	DATE APR. 6, 2001	DWG NO. 01R018	
CREW CHIEF W.E.C.	SCALE 1"=40'	SHEET 1 OF 1	

PIONEER.TRV

DESCRIPTION: RECORD OF SURVEY
LOTS 3 & 4, BLOCK 20, CITY OF LONG BEACH
SEC. 9, T 10 N, R 11 W, W.M., PACIFIC COUNTY, WASHINGTON

SURVEYOR'S CERTIFICATE
THIS MAP CORRECTLY REPRESENTS A SURVEY MADE BY ME OR UNDER MY DIRECTION IN CONFORMANCE WITH THE REQUIREMENTS OF THE SURVEY RECORDING ACT AT THE REQUEST OF
JUDY JOHNSON ..... IN MAR. 20 01
KARL W. FERRIER, LS20682

AUDITOR'S CERTIFICATE
FILED FOR RECORD THIS 31ST DAY OF JULY 2001
AT 3:45 P.M. IN BOOK 15 OF SURVEYS AT PAGE 34
AT THE REQUEST OF KARL W. FERRIER
AFN: 3045738
COUNTY AUDITOR
By: B. Kimmel, dep.