3045743 39

A SURVEY OF A PORTION OF THE
CITY OF LONG BEACH
SOUTH 1/2 OF LOTS 2 & 3, BLOCK 12
TINKERS 2nd ADDITION TO LONG BEACH
FOR RANDY COOK
PACIFIC COUNTY, WASHINGTON

LEGEND:

- ○ = SET 1/2"X30" IRON ROD WITH CAP MARKED: "FERRIER LS 20682"
- ◘ = IRON ROD SET DURING MY PREVIOUS SURVEYS
- ● = FOUND (FND.) MONUMENTS AS NOTED
- ◈ = FOUND (FND.) 3" BRASS CAP AS NOTED CENTERLINE MONUMENTS PER OFFICAL MAP TOWN OF LONG BEACH
- ( ) = BEARING AND/OR DISTANCE OF RECORD WHERE DIFFERENT FROM FIELD

EQUIPMENT USED:
LIETZ SOKKISHA SET 2 TOTAL STA. FDM, PENTAX PRISM

RELATIVE ACCURACY EXCEEDS ONE FOOT IN TEN THOUSAND

BASIS OF BEARINGS:
LAMBERT GRID, WASH. SOUTH ZONE, BASED ON THE OFFICAL MAP TOWN OF LONG BEACH, BY HILL & JAY, ASSOC., AUG. 1970
= -02°35'01", DISTANCE SHOWN = FIELD

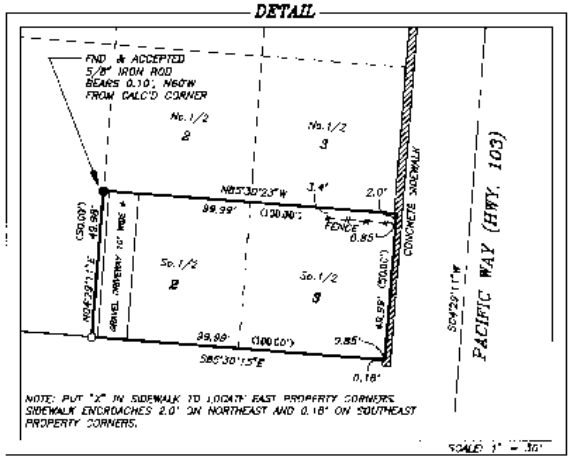

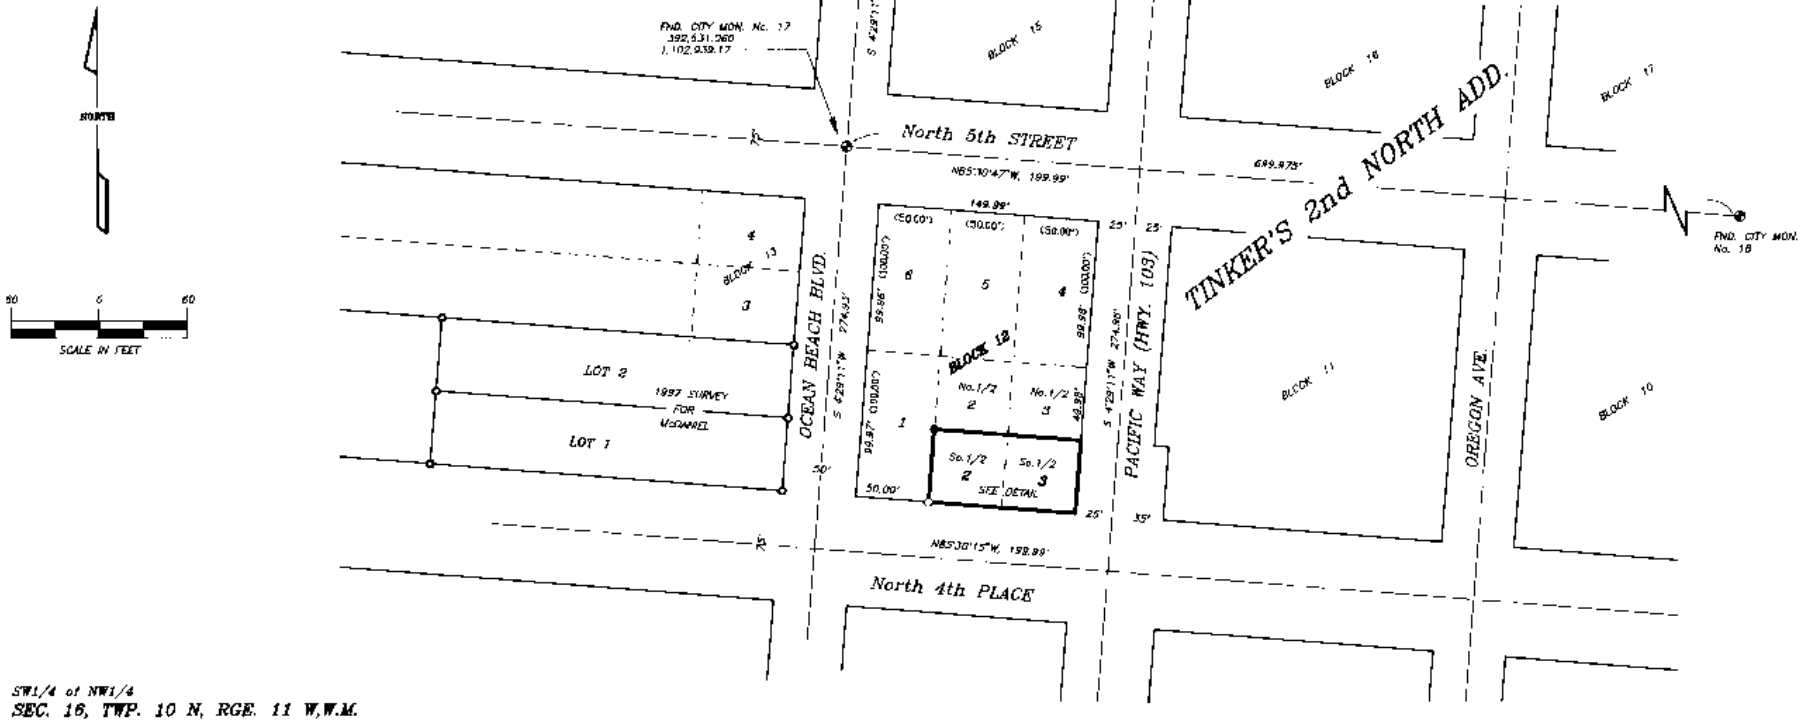

SW1/4 of NW1/4
SEC. 16, TWP. 10 N, RGE. 11 W,W.M.

AUDITOR'S CERTIFICATE

FILED FOR RECORD THIS 31st DAY OF July 2001
AT 3:45 P.M. IN BOOK 15 OF Surveys AT PAGE 39
AT THE REQUEST OF KARL W. FERRIER
AFN: 3045743

Ida M. Taylor
COUNTY AUDITOR
by C. Hennike, Dep.

SURVEYOR'S CERTIFICATE

THIS MAP CORRECTLY REPRESENTS A SURVEY MADE BY ME OR UNDER MY DIRECTION IN CONFORMANCE WITH THE REQUIREMENTS OF THE SURVEY RECORDING ACT AT THE REQUEST OF RANDY COOK IN FEB 20 01

KARL W. FERRIER, LS20682

DESCRIPTION: RECORD OF SURVEY
SOUTH 1/2 OF LOTS 2 & 3, BLOCK 12, TINKERS 2nd ADDITION TO LONG BEACH, PACIFIC COUNTY WASHINGTON

KARL W. FERRIER REG. LAND SURVEYOR
WASHINGTON & OREGON
P.O. BOX 1159, OCEAN PARK, WASH. 98640
(360)665-4550 FAX(360)665-3750

CAD BY	DATE	DWG NO.
R.A.P.	APR. 6, 2001	01R011
CREW CHIEF	SCALE	SHEET
W.E.C.	1"=60'	1 OF 1