Copyright © 2005 Cartomation Inc.

1B 128 3083443

PACIFIC CREST II CONDOMINIUMS

LOCATED IN TRACT 'J' NORTH BEACH ADD. TO ILWACO,
S.E. 1/4 SECTION 29, TOWNSHIP 10 NORTH, RANGE 11 WEST
OF THE WILLAMETTE MERIDIAN, PACIFIC COUNTY, WASHINGTON.

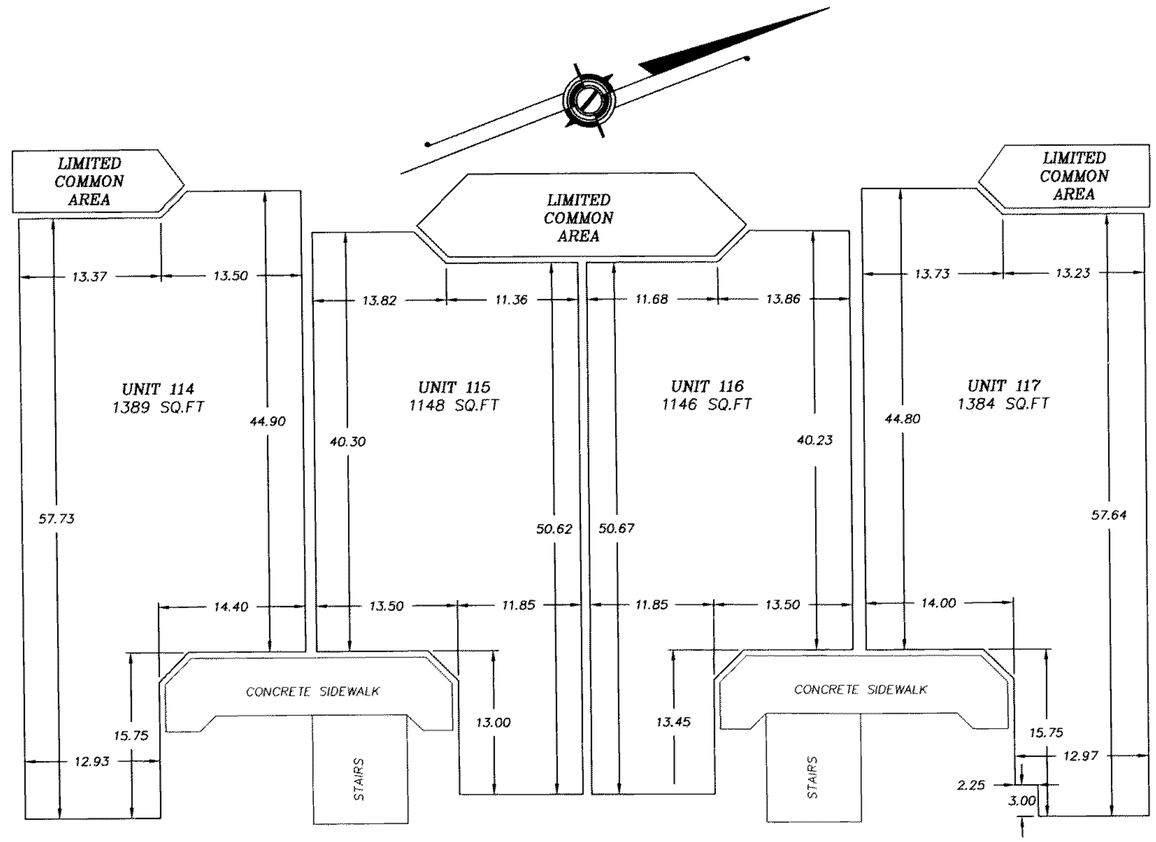

PLAN VIEW – FIRST FLOOR
(SCALE: 1" = 10')

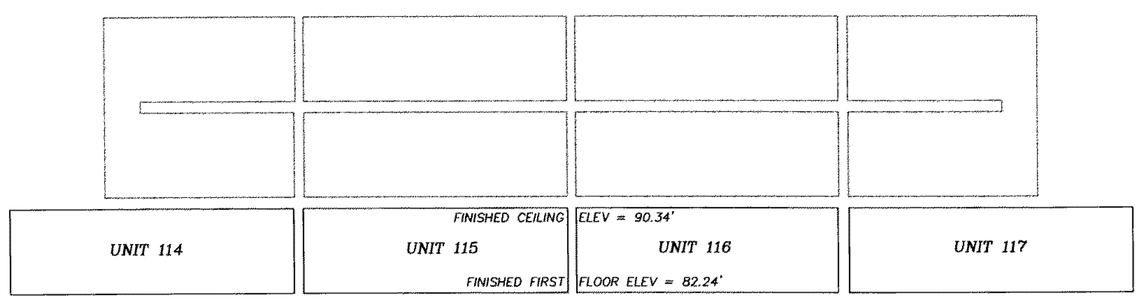

ELEVATION VIEW – FIRST FLOOR
(SCALE: 1" = 10')

VERTICAL DATUM
N.A.V.D. '88

JOHN C. BENTLEY
STATE OF WASHINGTON
29266
REGISTERED
PROFESSIONAL LAND SURVEYOR
EXPIRES 7-11-2005

BLUHM ⊕ ASSOCIATES LAND SURVEYORS, INC.
1068 S. MARKET BLVD. CHEHALIS, WA 98532
PHONE (360) 748-1551 FAX (360) 748-6282

DRAWN BY: K. HORTON	DATE: APRIL 6, 2005	JOB # 05-132 COMP 6
CHECKED BY: J. BENTLEY	SCALE: 1" = 10'	SHEET 3 OF 5