21194 3113333

RECORD OF SURVEY

LOT 1, OF BLOCK 38, STOUT'S SECOND ADDITION TO SEA VIEW, LOCATED IN THE, SW1/4 SW1/4 OF SECTION 21 TOWNSHIP 10 NORTH, RANGE 11 WEST, W.M. PACIFIC COUNTY, WASHINGTON

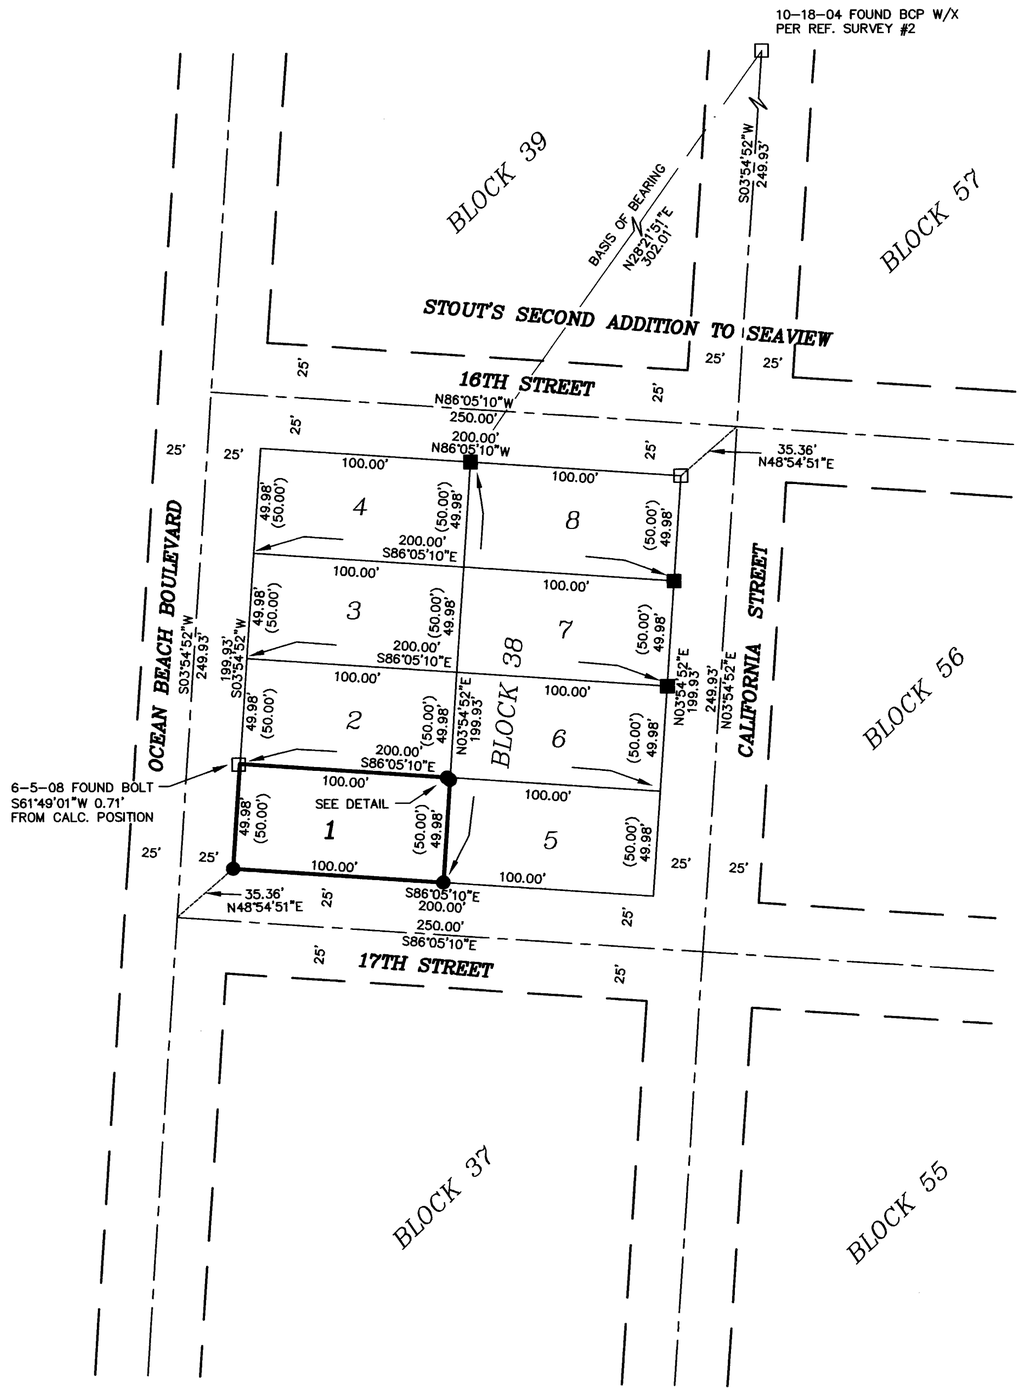

BASIS OF BEARING

RECORD OF SURVEY FILED UNDER AUDITOR'S FILE NUMBER 3087397, IN VOLUME 18, PAGE 128, RECORDS OF LEWIS COUNTY, WASHINGTON. (NW COR. LOT 2 OF BLOCK 8, TO THE INTERSECTION OF 15TH STREET AND CALIFORNINA AVE.) AS SHOWN HEREON.

SCALE: 1"=50'

0 25 50 100

METHOD OF SURVEY

FIELD TRAVERSE USING A TOPCON GTS-312 (00°00'10") TOTAL STATION. THIS SURVEY MEETS OR EXCEEDS THE ACCURACY STANDARDS AS SET FORTH IN WAC 332-130-090.

LEGEND

● = 6-05-08 SET 1/2" x 24" REBAR WITH YELLOW PLASTIC CAP: K. BLUHM LS 29269

■ = 10-18-04 FOUND 5/8" REBAR WITH CAP: LS 26251 (PER. REF. SURVEY #2)

□ = 10-18-04 FOUND 5/8" REBAR WITH CAP: LS 22482 (PER REF. SURVEY #1) (UNLESS OTHERWISE NOTED)

DETAIL

(NOT TO SCALE)

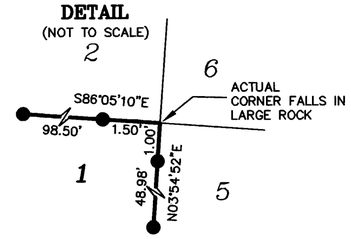

REFERENCE SURVEYS

1) RECORD OF SURVEY FILED IN VOL. 9, PG. 46, BY LS 22482
2) RECORD OF SURVEY FILED IN VOL. 18, PG. 128, BY LS 26251

6-30-08
KEVIN D. BLUHM
STATE OF WASHINGTON
29269
REGISTERED
PROFESSIONAL LAND SURVEYOR
EXPIRES 12-19-2008

AUDITOR'S CERTIFICATE

FILED FOR RECORD THIS 7th DAY OF July 2008 AT 1:30 P.M. IN BOOK 21 OF SURVEYS AT PAGE 194

AT THE REQUEST OF BLUHM & ASSOCIATES LAND SURVEYORS, INC.

COUNTY AUDITOR Pat M. Gardner by Amber Quist Deputy

SURVEYOR'S CERTIFICATE

THIS MAP CORRECTLY REPRESENTS A SURVEY MADE BY ME OR UNDER MY DIRECTION IN CONFORMANCE WITH THE REQUIREMENTS OF THE SURVEY RECORDING ACT AT THE REQUEST OF BOB PARK IN JUNE, 2008.

KEVIN BLUHM – LICENSE NO. 29269

RECORD OF SURVEY DESCRIPTION

LOT 1, BLOCK 38 OF STOUT'S SECOND ADDITION TO SEAVIEW, PACIFIC COUNTY, WASHINGTON

BLUHM ⊕ ASSOCIATES LAND SURVEYORS, INC.
1068 S. MARKET BLVD. CHEHALIS, WA 98532
PHONE (360) 748-1551 FAX (360) 748-6282

DRAWN BY: J. BENTLEY, JOHN FOSS ✓	DATE: JUNE 26, 2008	JOB # 08-304 COMP SVR. 2
CHECKED BY: K. BLUHM	SCALE: 1" = 50'	SHEET 1 OF 1