Copyright © 2005 Cartomation Inc.

1074101

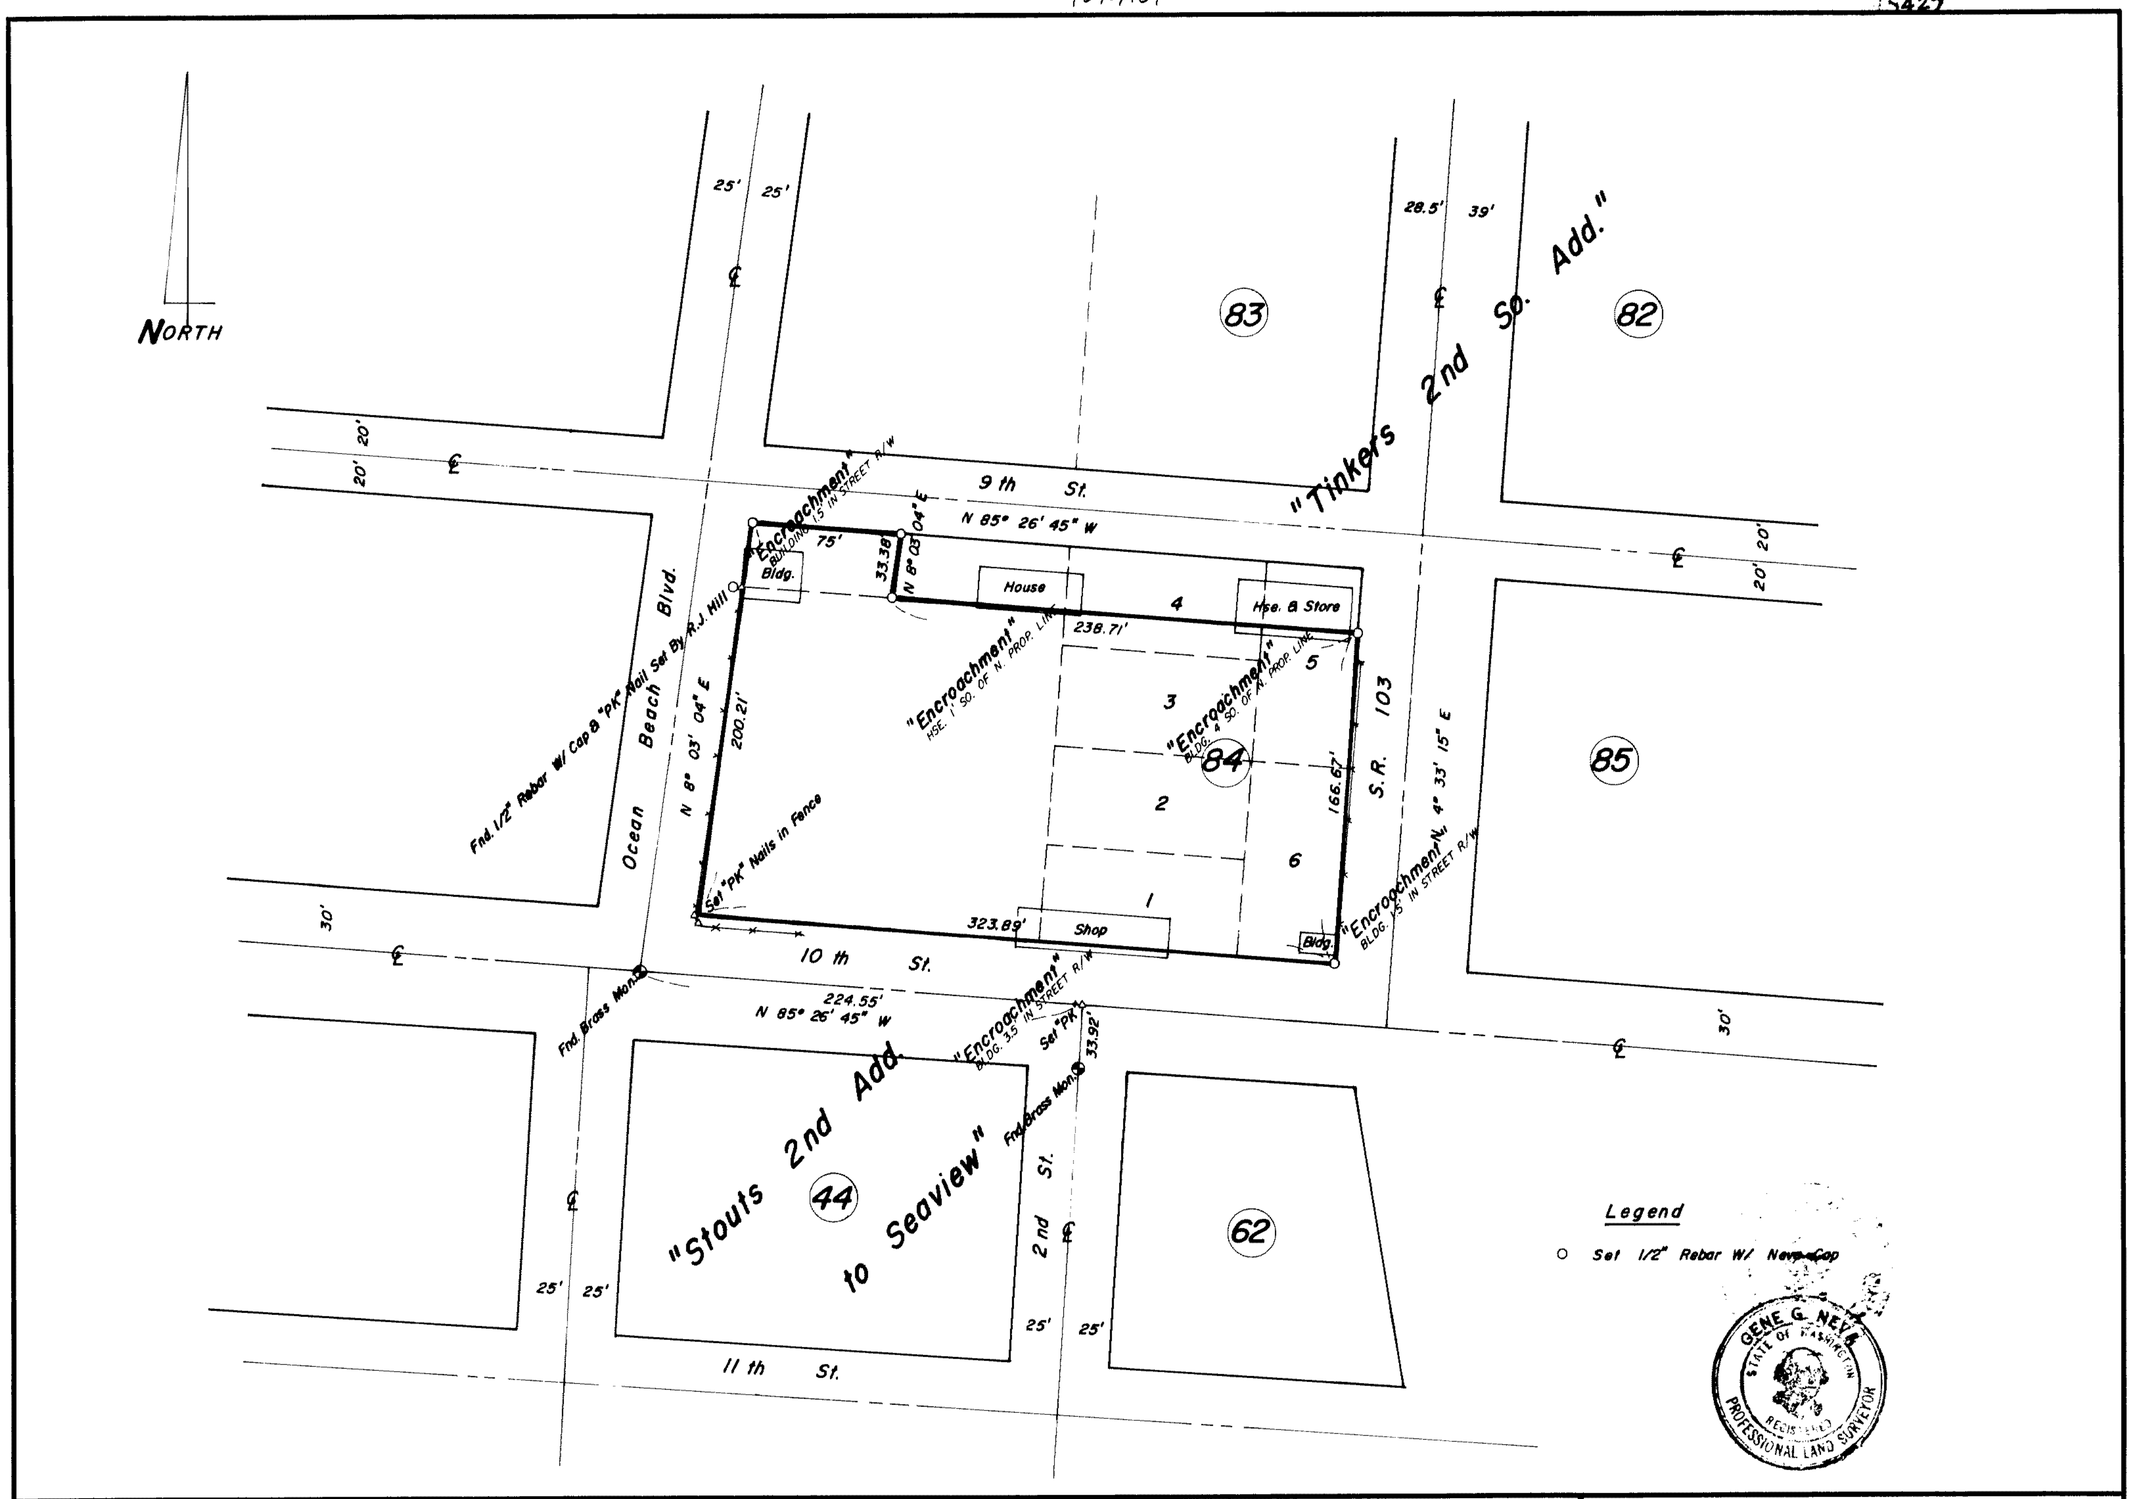

AUDITOR'S CERTIFICATE

Filed for record this 30 day of July, 1982 at 3:50 A.M. in book 3 of Surveys at page 73 at the request of Neva & Associates

Robert M. Johnson
County Auditor
by Ida Snyder deputy

SURVEYOR'S CERTIFICATE

This map correctly represents a survey made by me or under my direction in conformance with the requirements of the Survey Recording Act at the request of Jack Ford in June, 1982

Certificate No. L.S. 6483

SURVEY OF
Jack Ford Boundary Survey

LOCATED IN
SEC. 16, TWP. 10 N., R. 11 W.,W.M.

NEVA & ASSOC.
REG. LAND SURVEYORS
ABERDEEN-RAYMOND-OCEAN PARK

DWN BY	DATE	JOB NO.
M.A.A.	June, 1982	
CREW CHIEF G.G.N.	SCALE 1" = 50'	SHEET 1 OF 1

484427

16-(10-11)

BK. 3 Pg. 73