Copyright © 2005 Cartomation Inc.

1074102

48428

16-(10-11)

BK. 3 Pg. 74

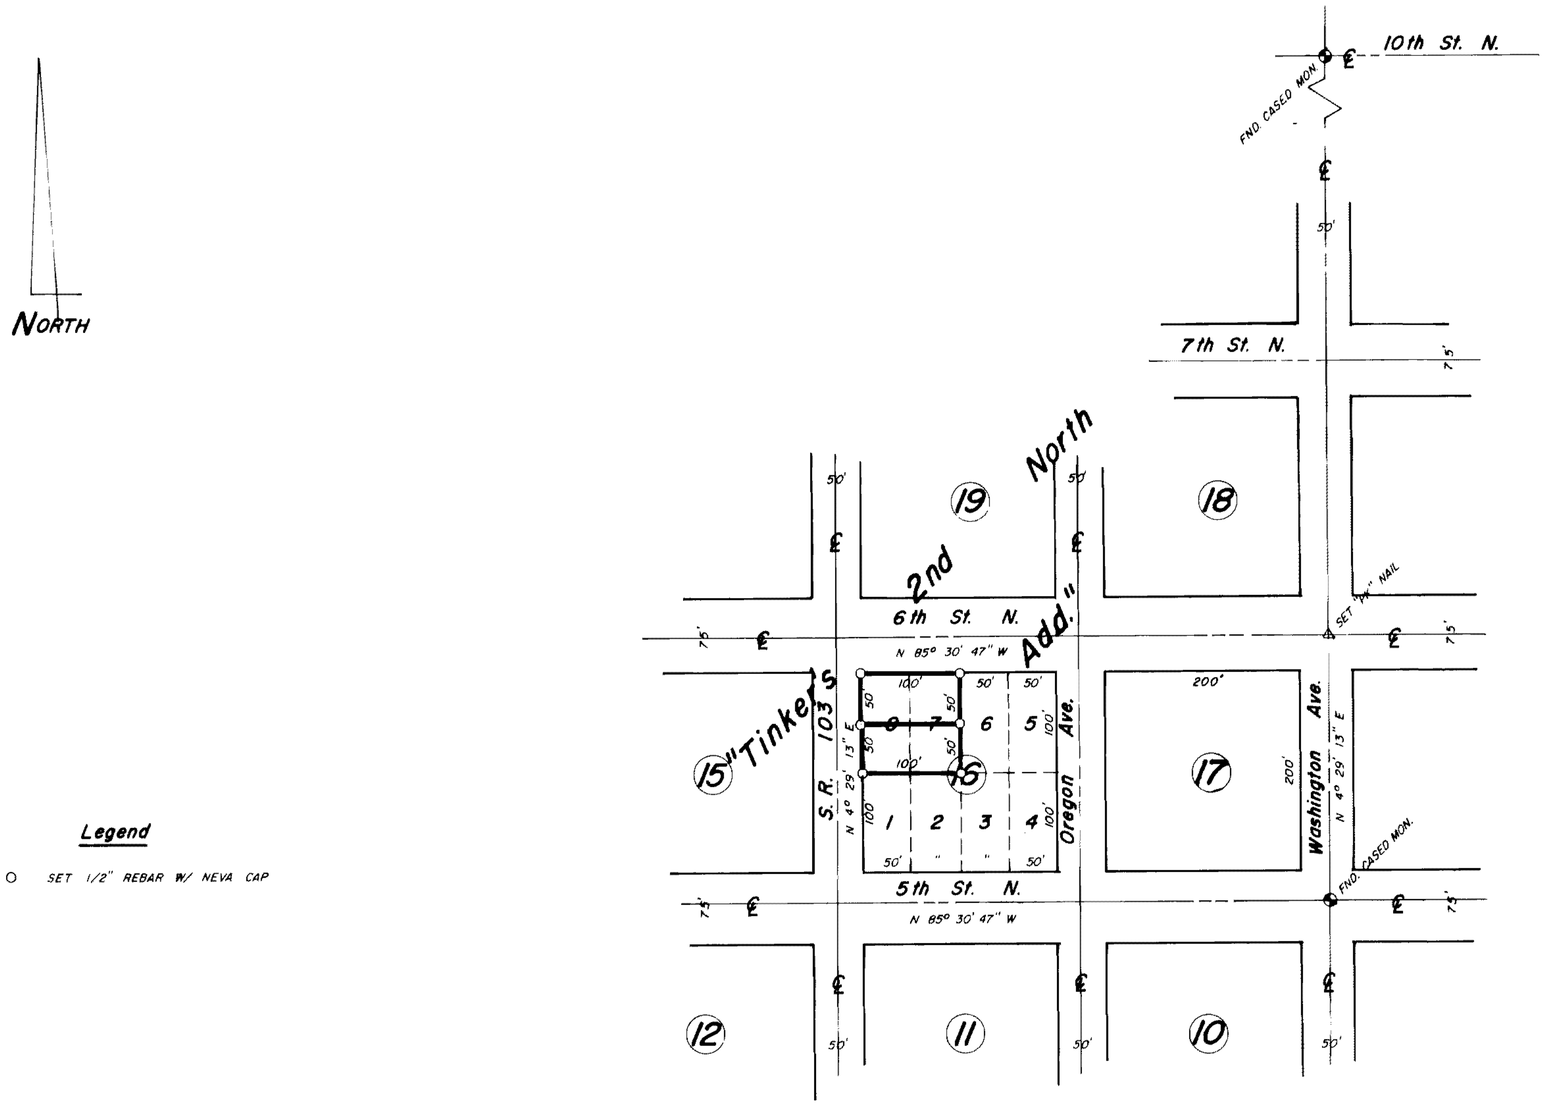

Legend

○ SET 1/2" REBAR W/ NEVA CAP

GENE G. NEVA
STATE OF WASHINGTON
REGISTERED
PROFESSIONAL LAND SURVEYOR

AUDITOR'S CERTIFICATE

Filed for record this 30 day of July, 1982 at 2:50 P.M. in book 3 of Surveys at page 74 at the request of Neva & Associates

Robert M. Johnson
County Auditor
by John Doyle deputy

SURVEYOR'S CERTIFICATE

This map correctly represents a survey made by me or under my direction in conformance with the requirements of the Survey Recording Act at the request of ALACE R. LEACH in JULY, 1982.

Gene G. Neva

Certificate No. 6483

SURVEY OF
Alace R. Leach
Boundary Survey

LOCATED IN

SEC. 16, TWP. 10 N., R. 11 W.W.M.

NEVA & ASSOC.
REG. LAND SURVEYORS
ABERDEEN-RAYMOND-OCEAN PARK

DWN BY	DATE	JOB NO.
M. A. A.	July, 1982	
CREW CHIEF G. G. N.	SCALE 1" = 100'	SHEET 1 OF 1