Copyright © 2005 Cartomation Inc.

1006984

~~1074007~~ 1006984

87862

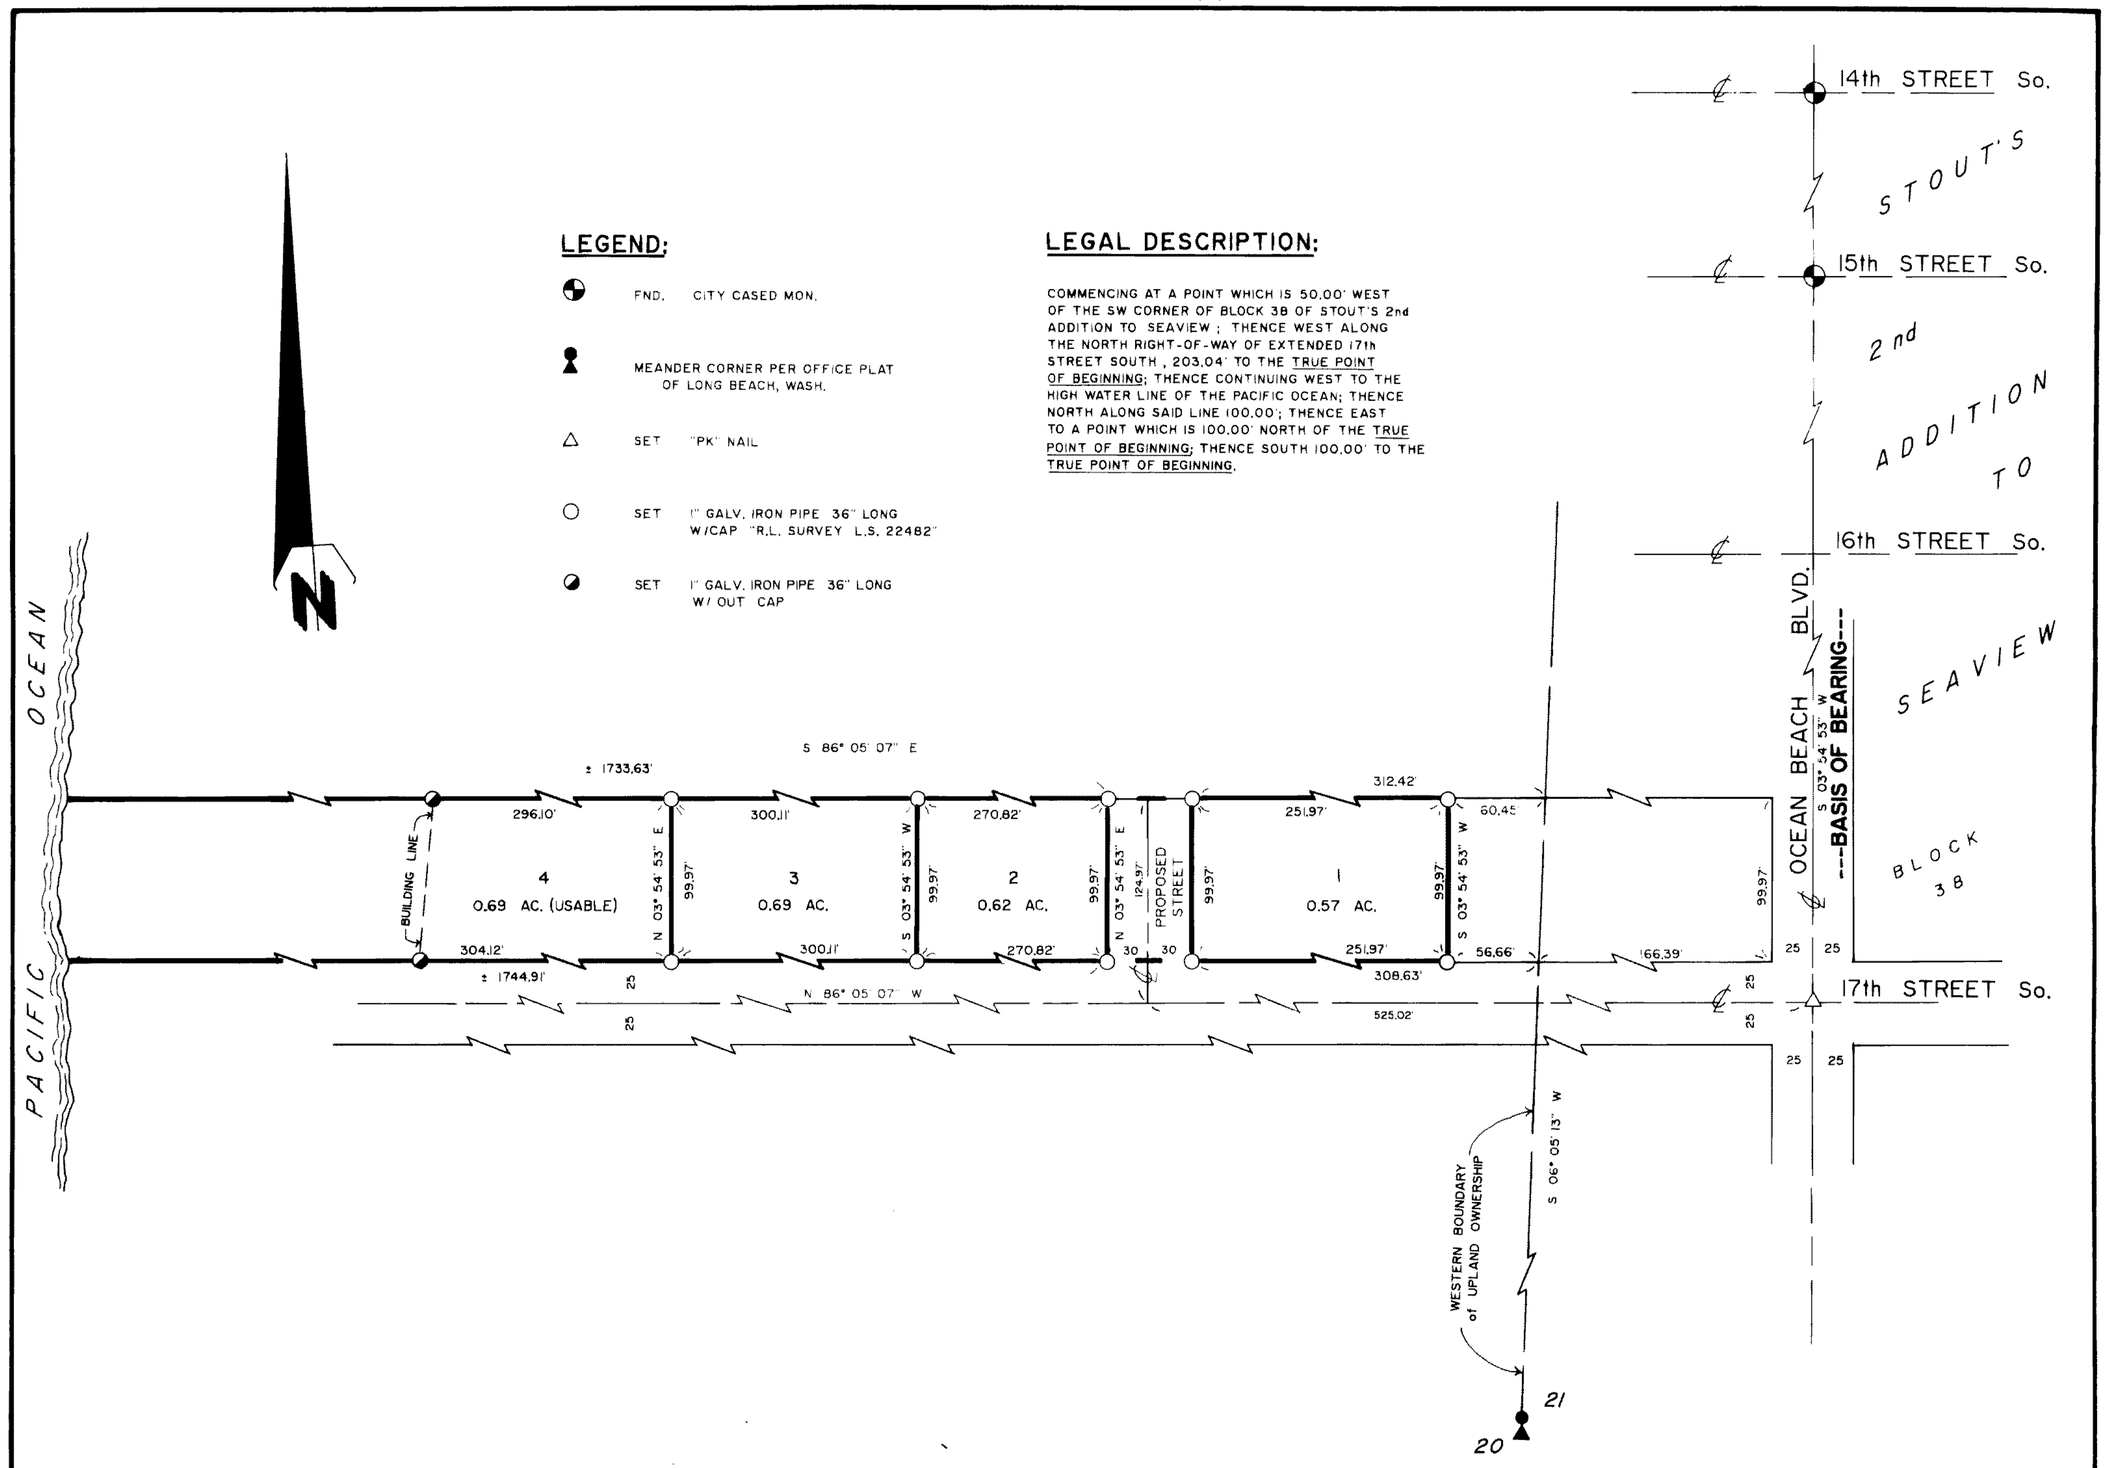

87862

20-(10-11)

BK. 4 Pg. 102.

AUDITOR'S CERTIFICATE

Filed for record this 1st day of FEB 1988 at 3:15 p.m. in book 4 of Surveys at page 102 at the request of Gary Luethe

Robert M. Johnson
County Auditor
by: E. Heinicke, Dep.

SURVEYOR'S CERTIFICATE

This map correctly represents a survey made by me or under my direction in conformance with the requirements of the Survey Recording Act at the request of GARY LUETHE in OCT 1987

Richard S. Lang

Certificate No. 22482

R.L. SURVEYING
P.O.B. 796
LONG BEACH, WASHINGTON
98631

Richard S. Lang 1/28/88

BOUNDARY SURVEY FOR
GARY LUETHE
SHORT SUBDIVISION
IN SECTION 20, T. 10 N., R. 11 W., WM., PACIFIC CO., WASH.

DWN BY	DATE	JOB NO.
RJL & KMH	OCTOBER 1987	8774
CHKD BY	SCALE	SHEET
RJL	1" = 60'	1 OF 1