Copyright © 2005 Cartomation Inc.

1073972

74293

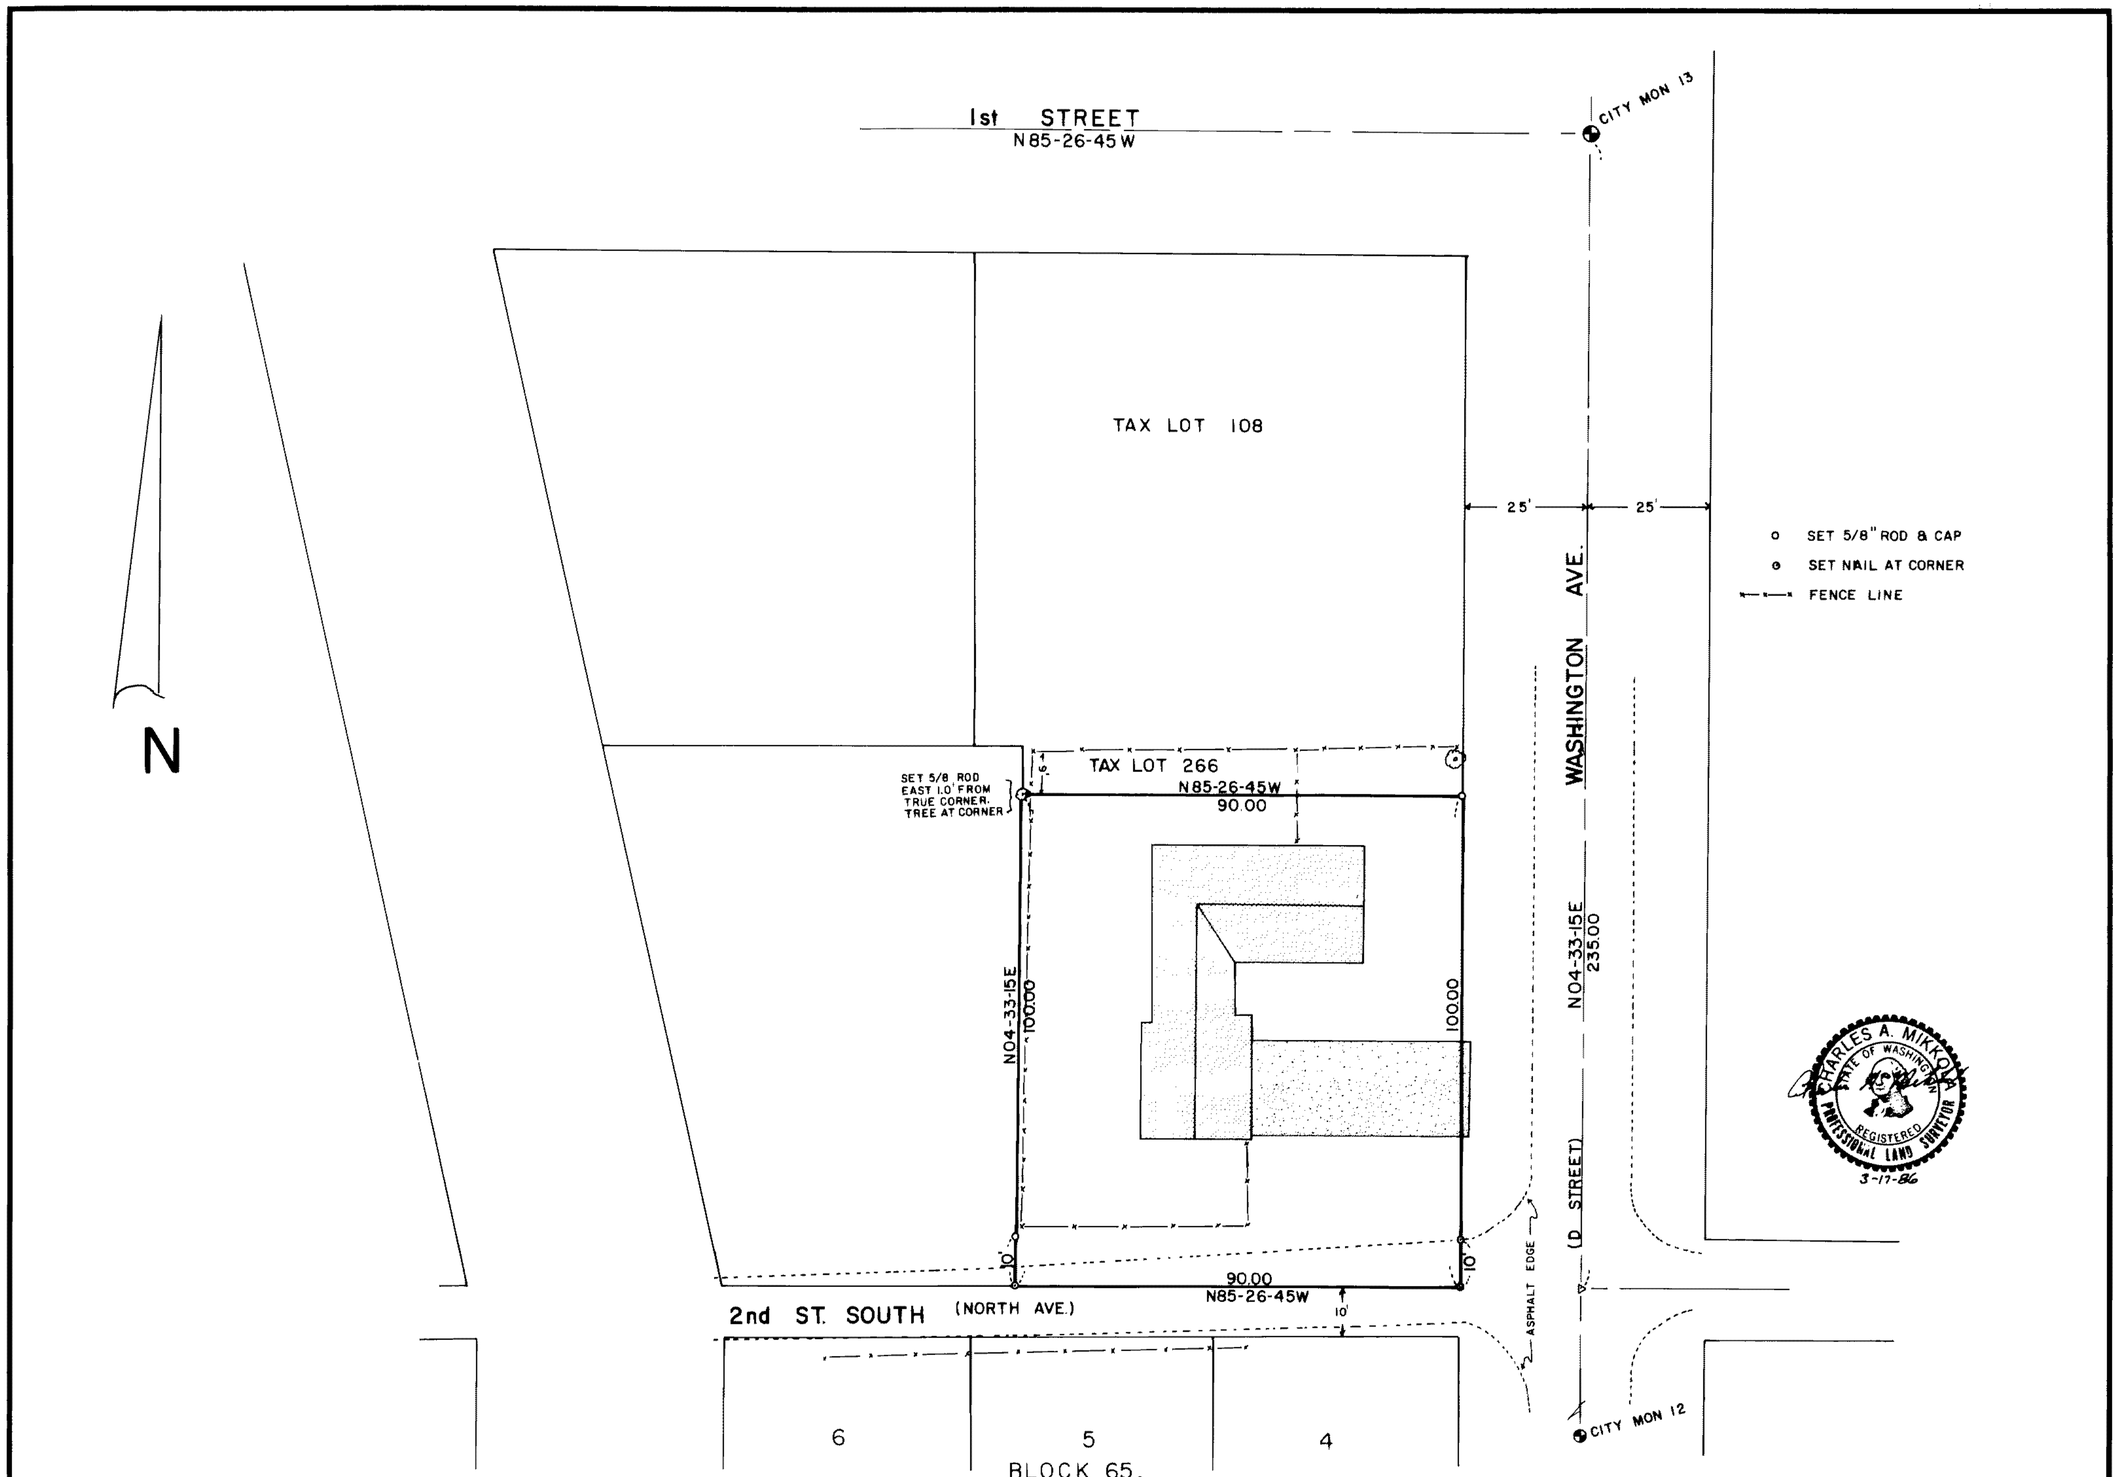

AUDITOR'S CERTIFICATE

Filed for record this 31 day of March, 1986 at 8:55 A.M. in book 4 of Survey page 18 at the request of Charles A. Mikkola

Robert M. Johnson
County Auditor
by [illegible] deputy

SURVEYOR'S CERTIFICATE

This map correctly represents a survey made by me or under my direction in conformance with the requirements of the Survey Recording Act at the request of BECKEN in MARCH, 1986

Charles A. Mikkola

Certificate No. 0021517

SURVEY OF: TAX LOT 105 IN SECTION 16, T10N, R11W.W.M

BEING A PORTION OF WHAT IS COMMONLY KNOWN AS THE "HOTEL GROUNDS"

MIKKOLA SURVEYING

RT.1, BOX 394-J
OCEAN PARK, WASH.

DWN BY	DATE	JOB NO.
CAM	MAR 86	
CHKD BY	SCALE	SHEET
"	1" = 20'	1 OF 1

IVOR McCRAY'S INC.

DRAWING NUMBER 74293

DRAWING NUMBER (11-10-11)

BK. 4 Pg. 18