Copyright © 2005 Cartomation Inc.

1073957 70789 2

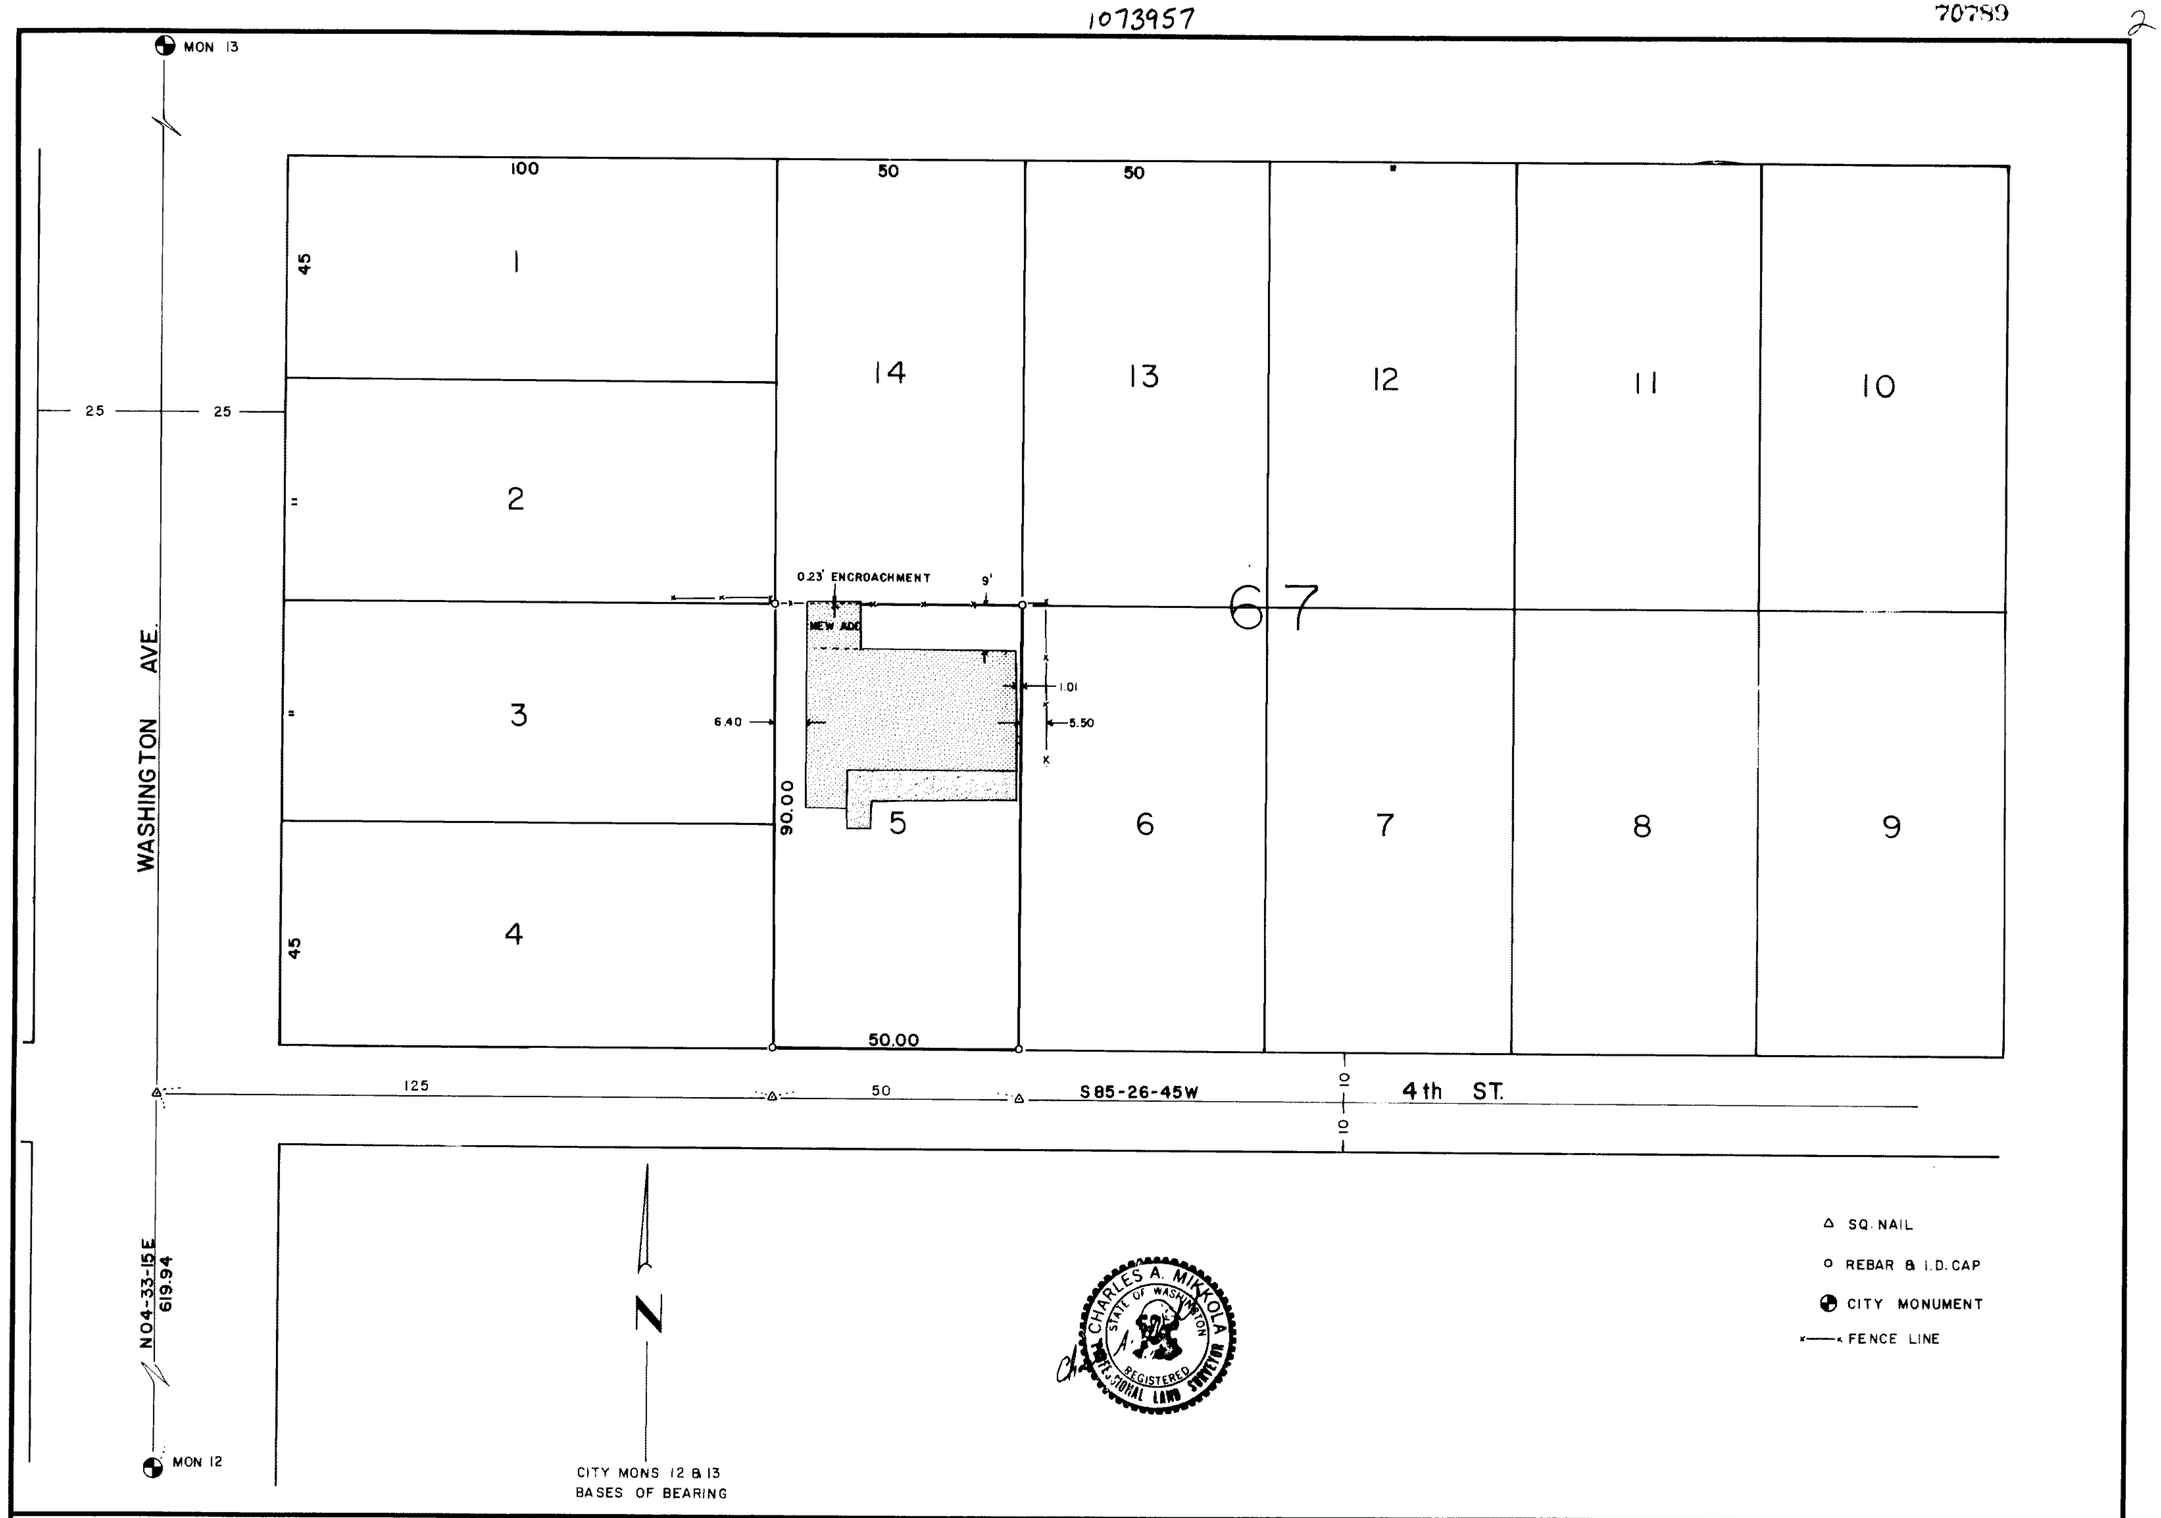

70789

16-(10-11)

Bk. 4 Pg. 2

AUDITOR'S CERTIFICATE

Filed for record this 4th day of Sept, 1985 at 8:35 A.M. in book 4 of Survey at page 2 at the request of Mikkola Surveying

Peter Taylor, deputy
County Auditor

SURVEYOR'S CERTIFICATE

This map correctly represents a survey made by me or under my direction in conformance with the requirements of the Survey Recording Act at the request of ART ALEXANDER in MAY, 1985

Charles A. Mikkola

Certificate No. 0021517

SURVEY OF:

LOT 5, BLOCK 67 IN TINKERS EAST ADDITION TO LONG BEACH

MIKKOLA SURVEYING

RT. 1, BOX 394-J OCEAN PARK WA.

DWN BY	DATE	JOB NO.
C.A.M	MAY 85	
CHKD BY "	SCALE 1 = 20'	SHEET 1 OF 1

IVOR McCRAY'S INC.