Copyright © 2005 Cartomation Inc.

1001856

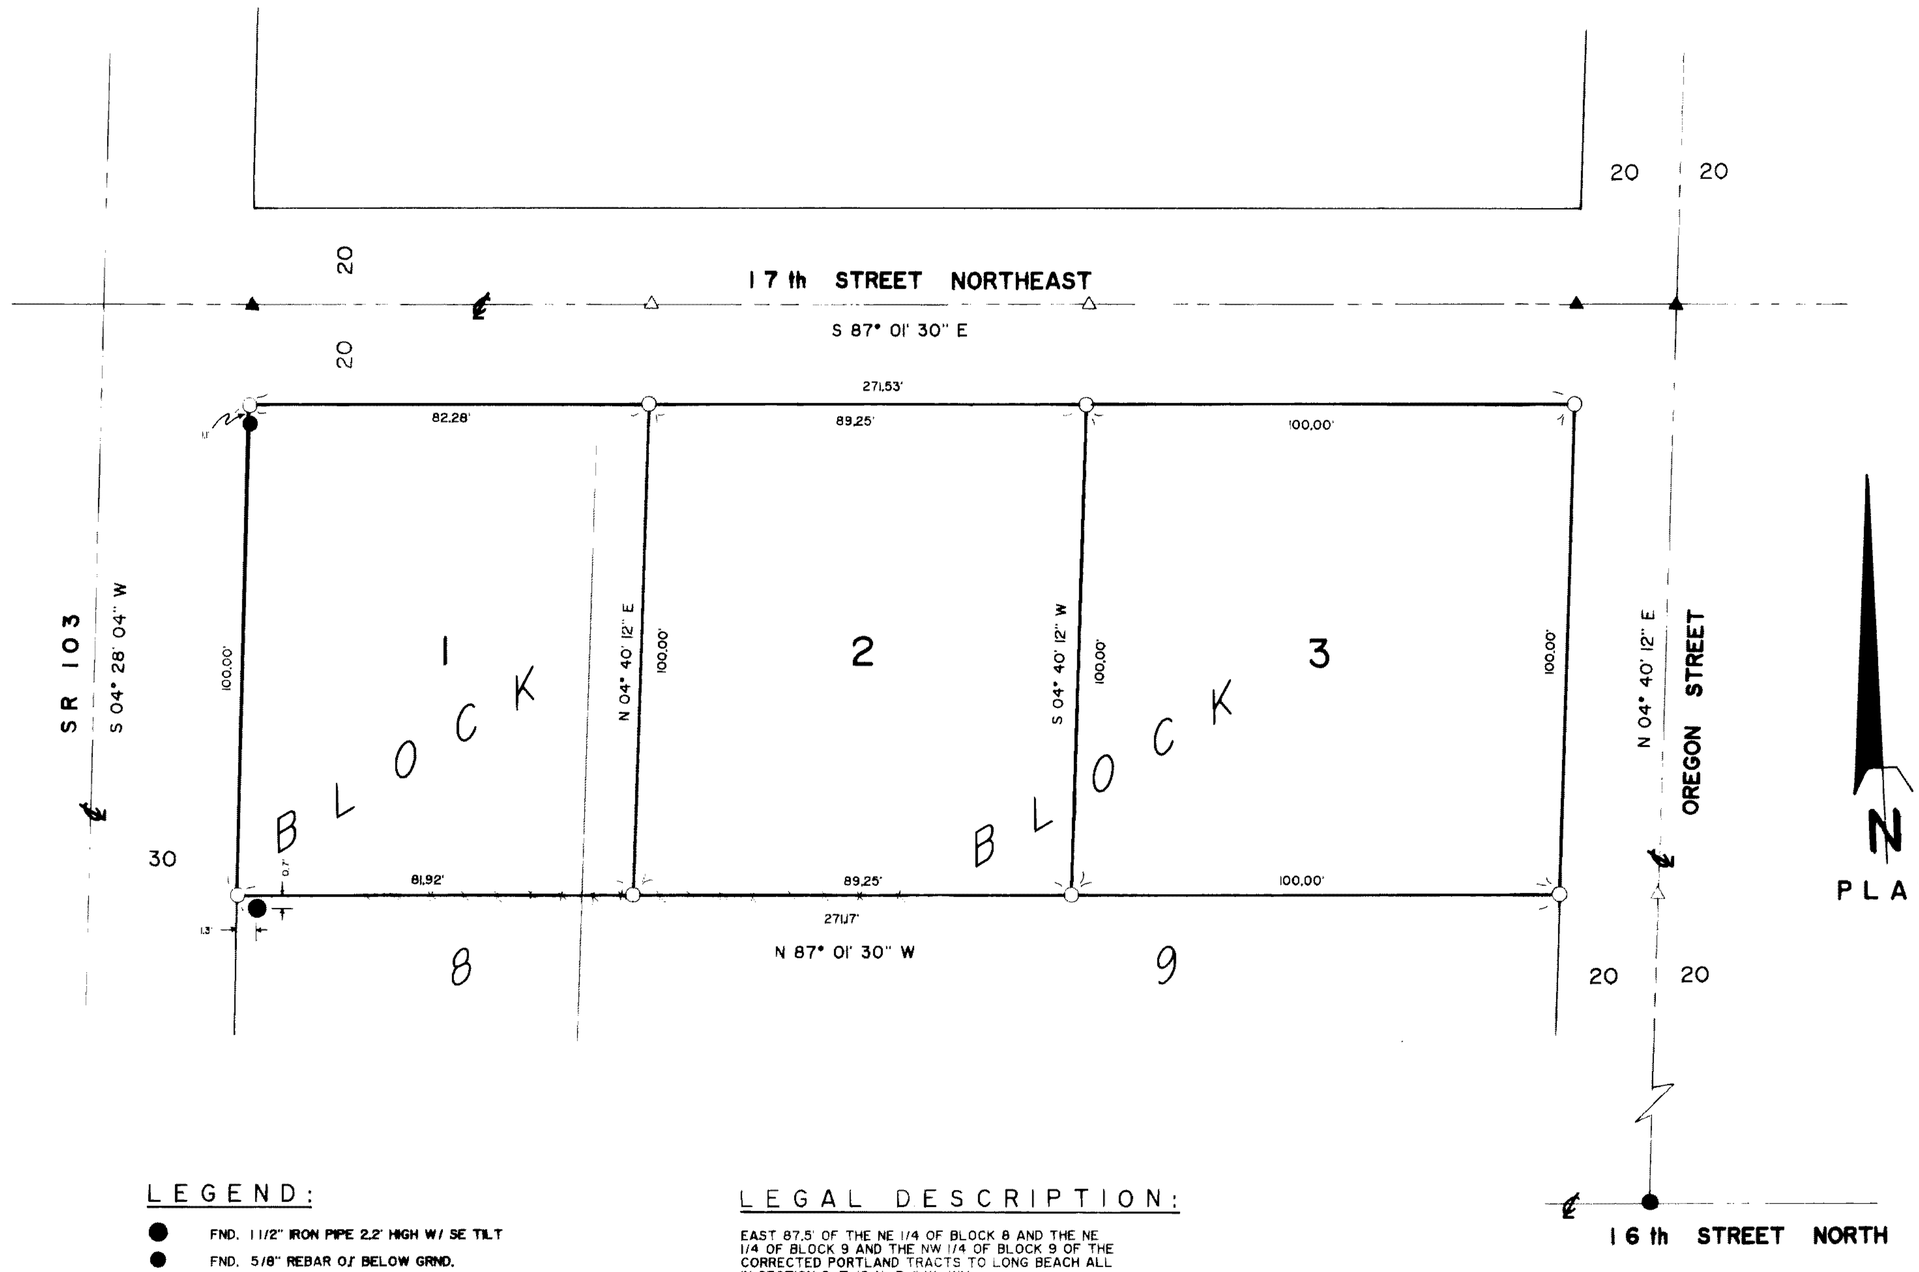

LEGEND:

- ● FND. 1 1/2" IRON PIPE 2.2' HIGH W/ SE TILT
- ● FND. 5/8" REBAR O.I. BELOW GRND.
- ▲ FND. "PK" NAIL
- △ SET "PK" NAIL
- ○ SET 5/8" REBAR W/ CAP (R L SURVEY L S 22482)
- FENCE

LEGAL DESCRIPTION:

EAST 87.5' OF THE NE 1/4 OF BLOCK 8 AND THE NE 1/4 OF BLOCK 9 AND THE NW 1/4 OF BLOCK 9 OF THE CORRECTED PORTLAND TRACTS TO LONG BEACH ALL IN SECTION 9, T. 10 N., R. 11 W., WM.

AUDITOR'S CERTIFICATE

Filed for record this 21st day of Apr. 1987 at ..... M in book 4 of Surveys at page 65 at the request of Richard Long

Robert M. Johnson
County Auditor
by: E. Hemicke, Dep

SURVEYOR'S CERTIFICATE

This map correctly represents a survey made by me or under my direction in conformance with the requirements of the Survey Recording Act at the request of MARGRET HARJU in JANUARY 1987

Richard L. Long

Certificate No. 22482

R.L. SURVEYING

P.O.B. 796

LONG BEACH, WASHINGTON

98631

SHORT SUBDIVISION OF

HARJU PROPERTY

DWN BY RL	DATE MARCH 1987	JOB NO. 8708
CHKD BY RL	SCALE 1" = 20'	SHEET 1 OF 1

82137

4-(10-11)

BK. 4 PG. 65