Copyright © 2005 Cartomation Inc.

~~1074273~~ 1031426

16420

20-(10-11)

RK. 5 Pg. 22

LEGEND:

- FND. CITY CASED MON.
- MEANDER CORNER PER OFFICE PLAT OF LONG BEACH, WASH.
- SET "PK" NAIL
- SET 1" GALV. IRON PIPE 36" LONG W/CAP "R.L. SURVEY L.S. 22482"
- SET 1" GALV. IRON PIPE 36" LONG W/OUT CAP

LEGAL DESCRIPTION:

COMMENCING AT A POINT WHICH IS 50.00' WEST OF THE SW CORNER OF BLOCK 38 OF STOUT'S 2nd ADDITION TO SEAVIEW; THENCE WEST ALONG THE NORTH RIGHT-OF-WAY OF EXTENDED 17th STREET SOUTH, 223.04' TO THE TRUE POINT OF BEGINNING; THENCE CONTIUING WEST TO THE HIGH WATER LINE OF THE PACIFIC OCEAN; THENCE NORTH ALONG SAID LINE 100.00'; THENCE EAST TO A POINT WHICH IS 100.00' NORTH OF THE TRUE POINT OF BEGINNING; THENCE SOUTH 100.00' TO THE TRUE POINT OF BEGINNING.

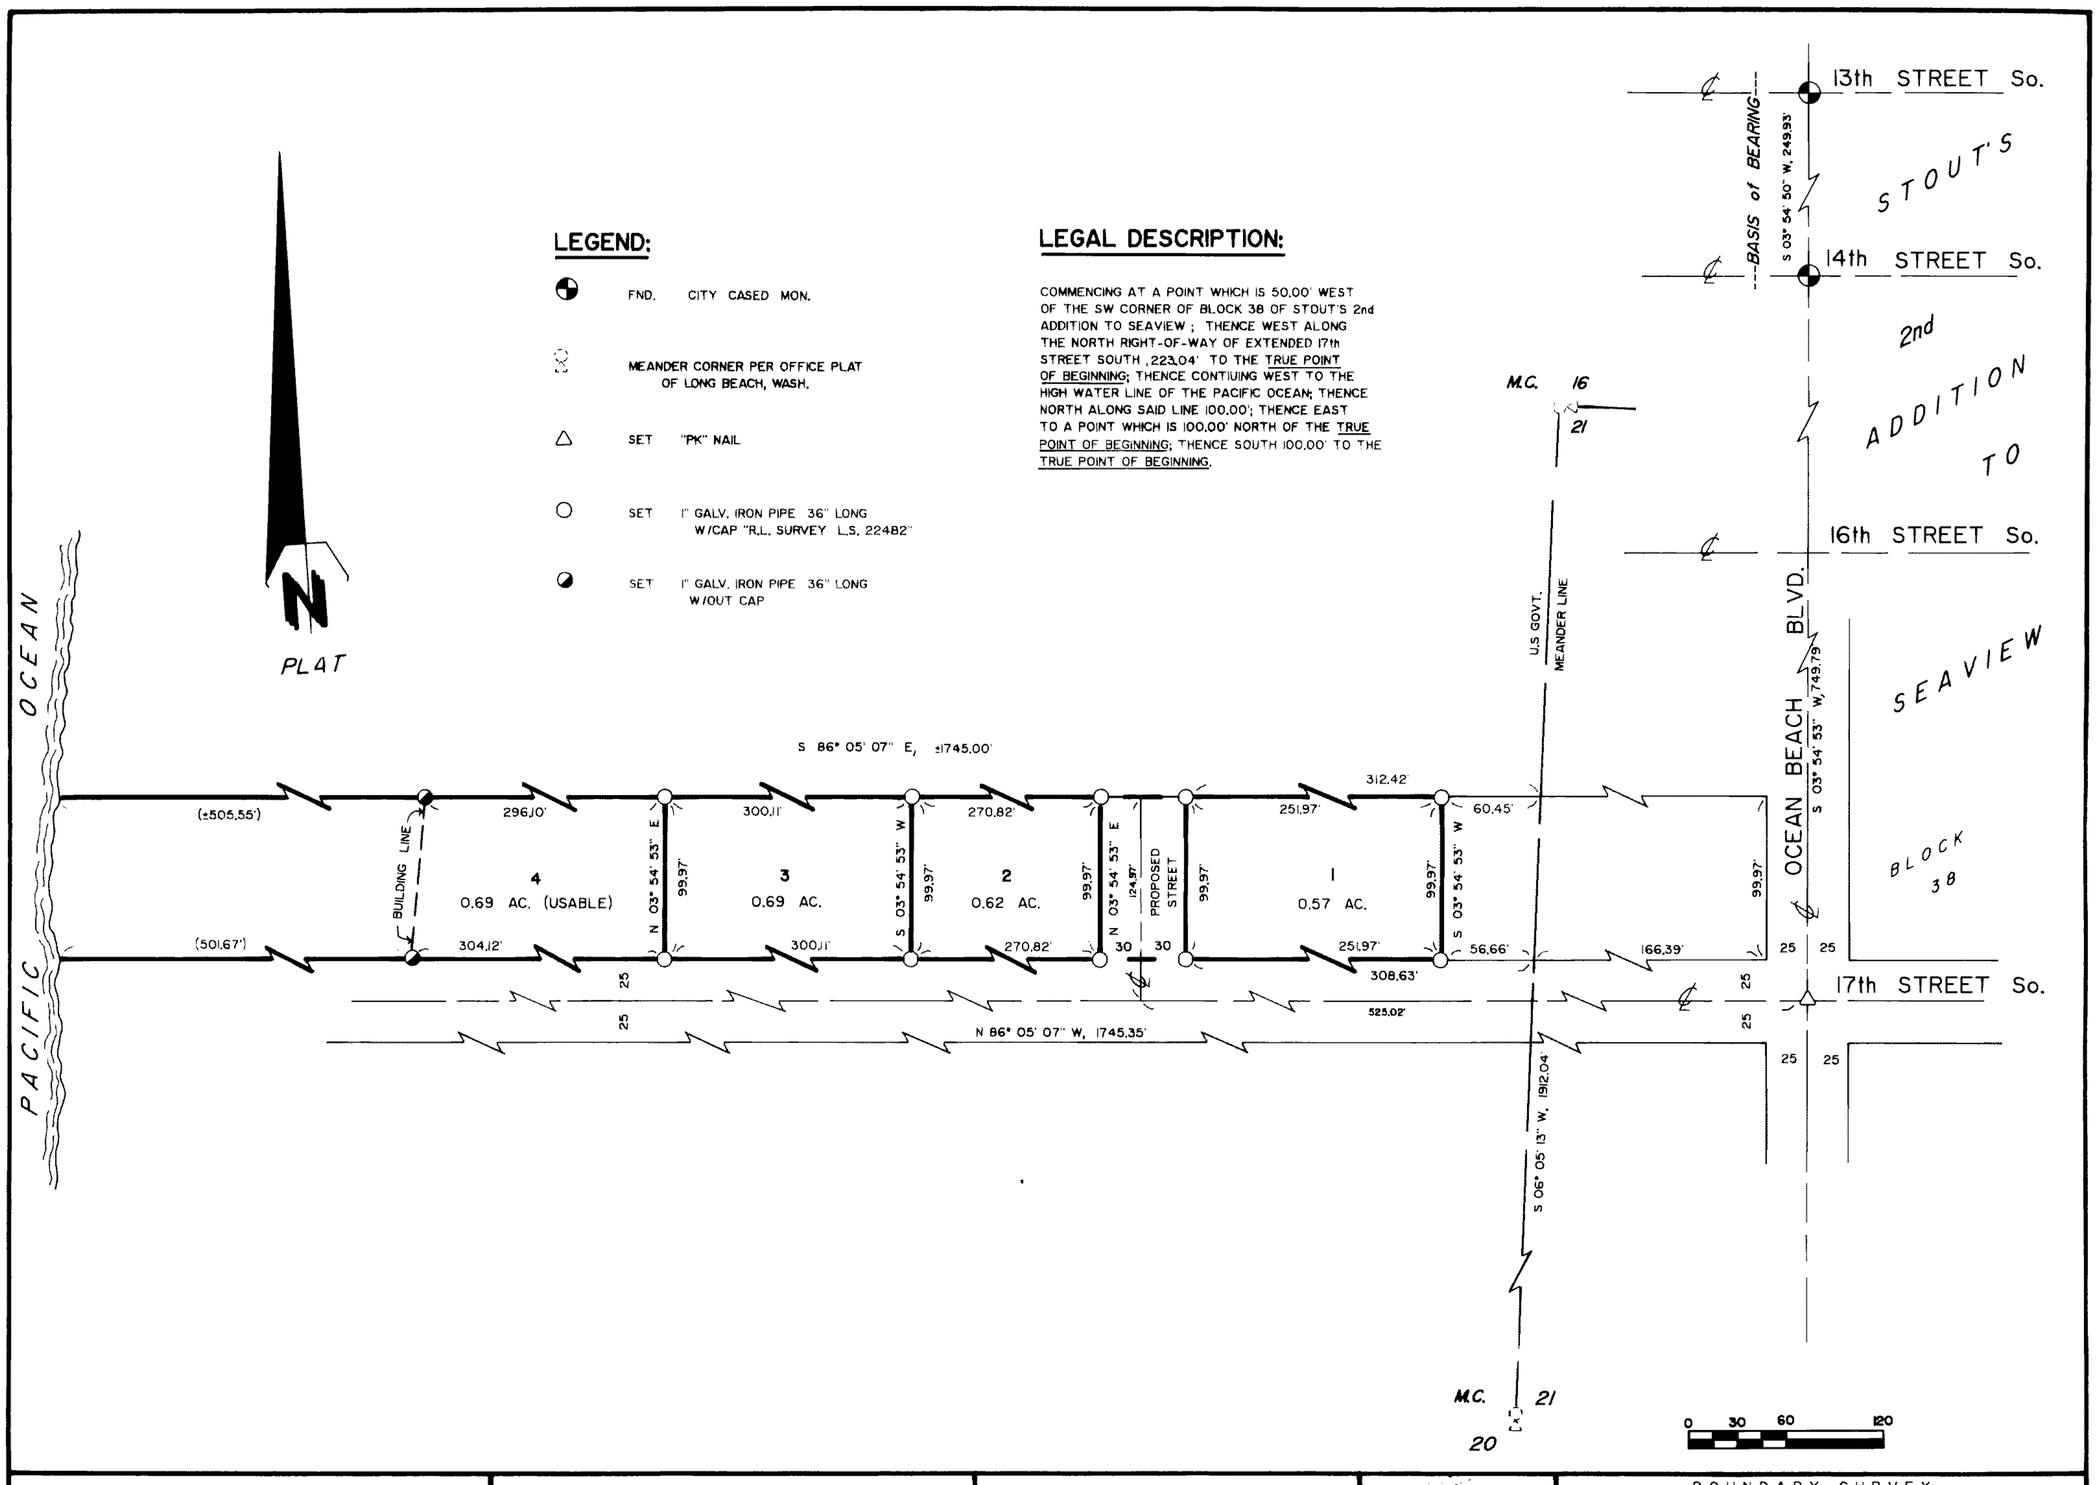

AUDITOR'S CERTIFICATE

Filed for record this 14th day of June 1991 at ..... M in book 5 of surveys page 22 at the request of Rich Lang - Luethe

Robert M. Johnson
County Auditor
Cy: E. Heinecke Dep

SURVEYOR'S CERTIFICATE

This map correctly represents a survey made by me or under my direction in conformance with the requirements of the Survey Recording Act at the request of GARY LUETHE in OCT 1987

Richard J. Lang

Certificate No. 22482

R.L. SURVEYING
P.O.B. 796
LONG BEACH, WASHINGTON
98631

Richard J. Lang
6/20/88

BOUNDARY SURVEY FOR
GARY LUETHE
SHORT SUBDIVISION
IN SECTION 20, T. 10 N., R. 11 W., WM., PACIFIC COUNTY, WASH.

DWN BY	DATE	JOB NO.
RJL & KMH	OCTOBER 1987 & JUNE 1988	8774
CHKD BY	SCALE	SHEET
RJL	1" = 60'	1 OF 1