Copyright © 2005 Cartomation Inc.

BK. 6 Pg. 50

DRAWING NUMBER 9-(10-11)

DRAWING NUMBER 29777

~~1074123~~ 1043211

50

AMMENDED PLAT OF PIONEER

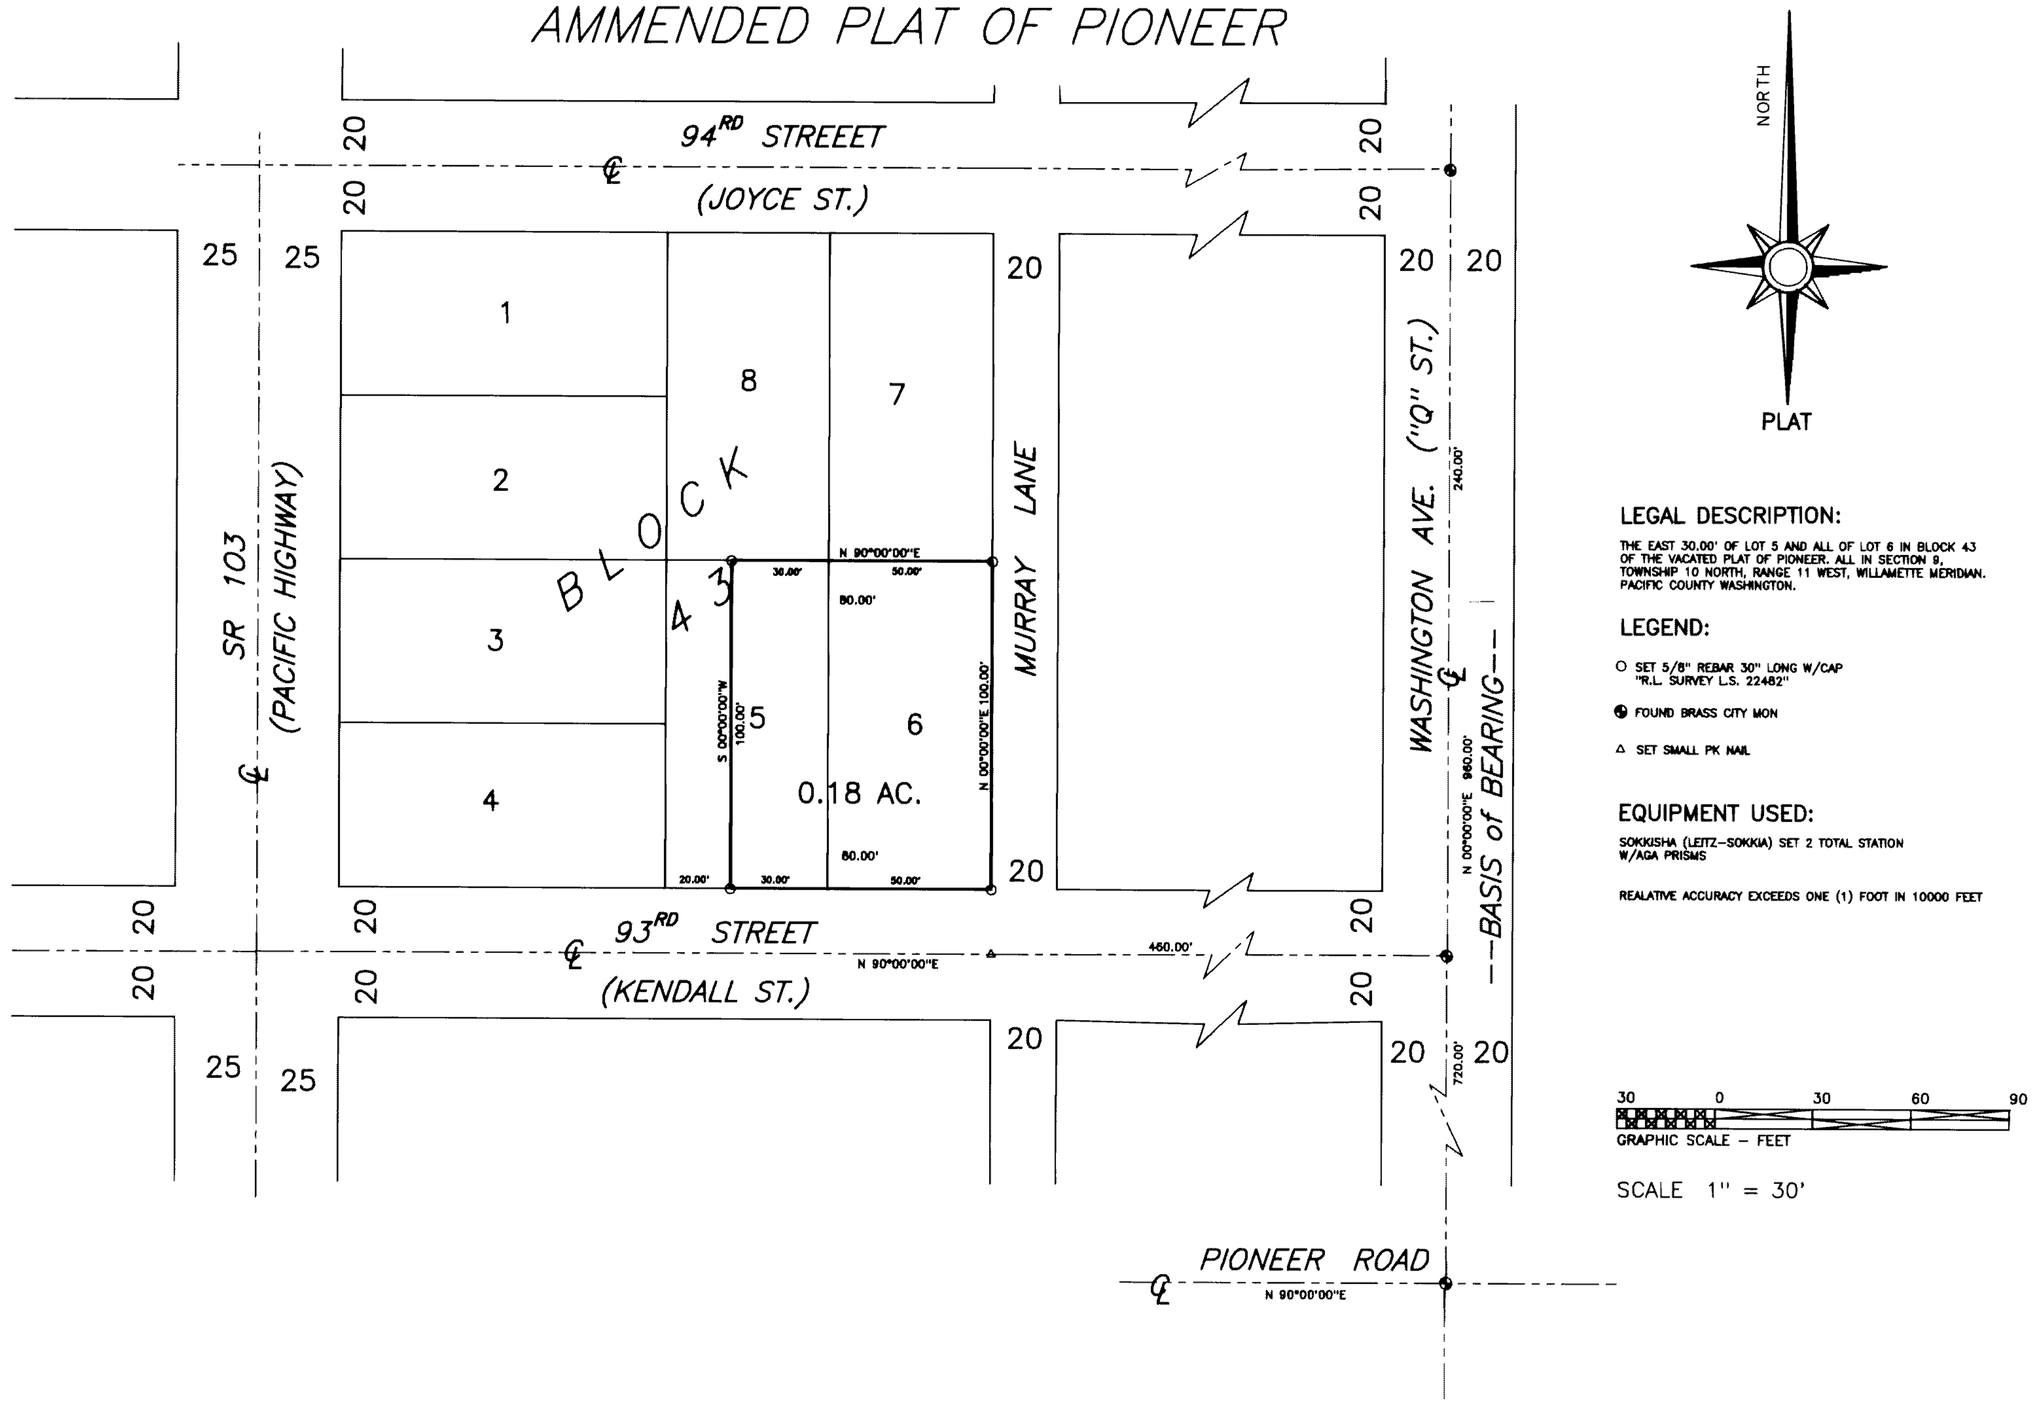

LEGAL DESCRIPTION:

THE EAST 30.00' OF LOT 5 AND ALL OF LOT 6 IN BLOCK 43 OF THE VACATED PLAT OF PIONEER. ALL IN SECTION 9, TOWNSHIP 10 NORTH, RANGE 11 WEST, WILLAMETTE MERIDIAN. PACIFIC COUNTY WASHINGTON.

LEGEND:

- ○ SET 5/8" REBAR 30" LONG W/CAP "R.L. SURVEY L.S. 22482"
- ⊕ FOUND BRASS CITY MON
- △ SET SMALL PK NAIL

EQUIPMENT USED:

SOKKISHA (LEITZ–SOKKIA) SET 2 TOTAL STATION W/AGA PRISMS

REALATIVE ACCURACY EXCEEDS ONE (1) FOOT IN 10000 FEET

AUDITOR'S CERTIFICATE :

FILED FOR RECORD THIS 28th DAY OF Sept 1992 AT 3:07 PM IN BOOK 6 OF Surveys AT PAGE 50 AT THE REQUEST OF R.L. Surveying

Ida M. Taylor
by: E. Heinke, Dep.
COUNTY AUDITOR

SURVEYOR'S CERTIFICATE

THIS MAP CORRECTLY REPRESENTS A SURVEY MADE BY ME OR UNDER MY DIRECTION IN CONFORMANCE WITH THE REQUIREMENTS OF THE SURVEY RECORDING ACT AT THE REQUEST OF WAYNE DOBLE

IN JULY 1992.

CERTIFICATE NO. 22482

RICHARD J. LANG
STATE OF WASHINGTON
L.S. 22482
REGISTERED
PROFESSIONAL LAND SURVEYOR
EXPIRES APRIL 25, 94

R.L. SURVEYING, INC.
P.O.B. 796
LONG BEACH, WASHINGTON
98631
206-642-4009

PROPERTY SURVEY
WAYNE DOBLE
SECTION 9, T 10 N., R 11 W., W.M., PACIFIC COUNTY WASHINGTON

DRWN BY: DMM & FE	JOB NO. : 9297	DATE : SEPTEMBER 1992
CHK'D BY : RJL	SCREEN FILE : 9-10-11, 9297	SHEET : 1 of 1