Copyright © 2005 Cartomation Inc.

1065551 58852 58852 186

58852

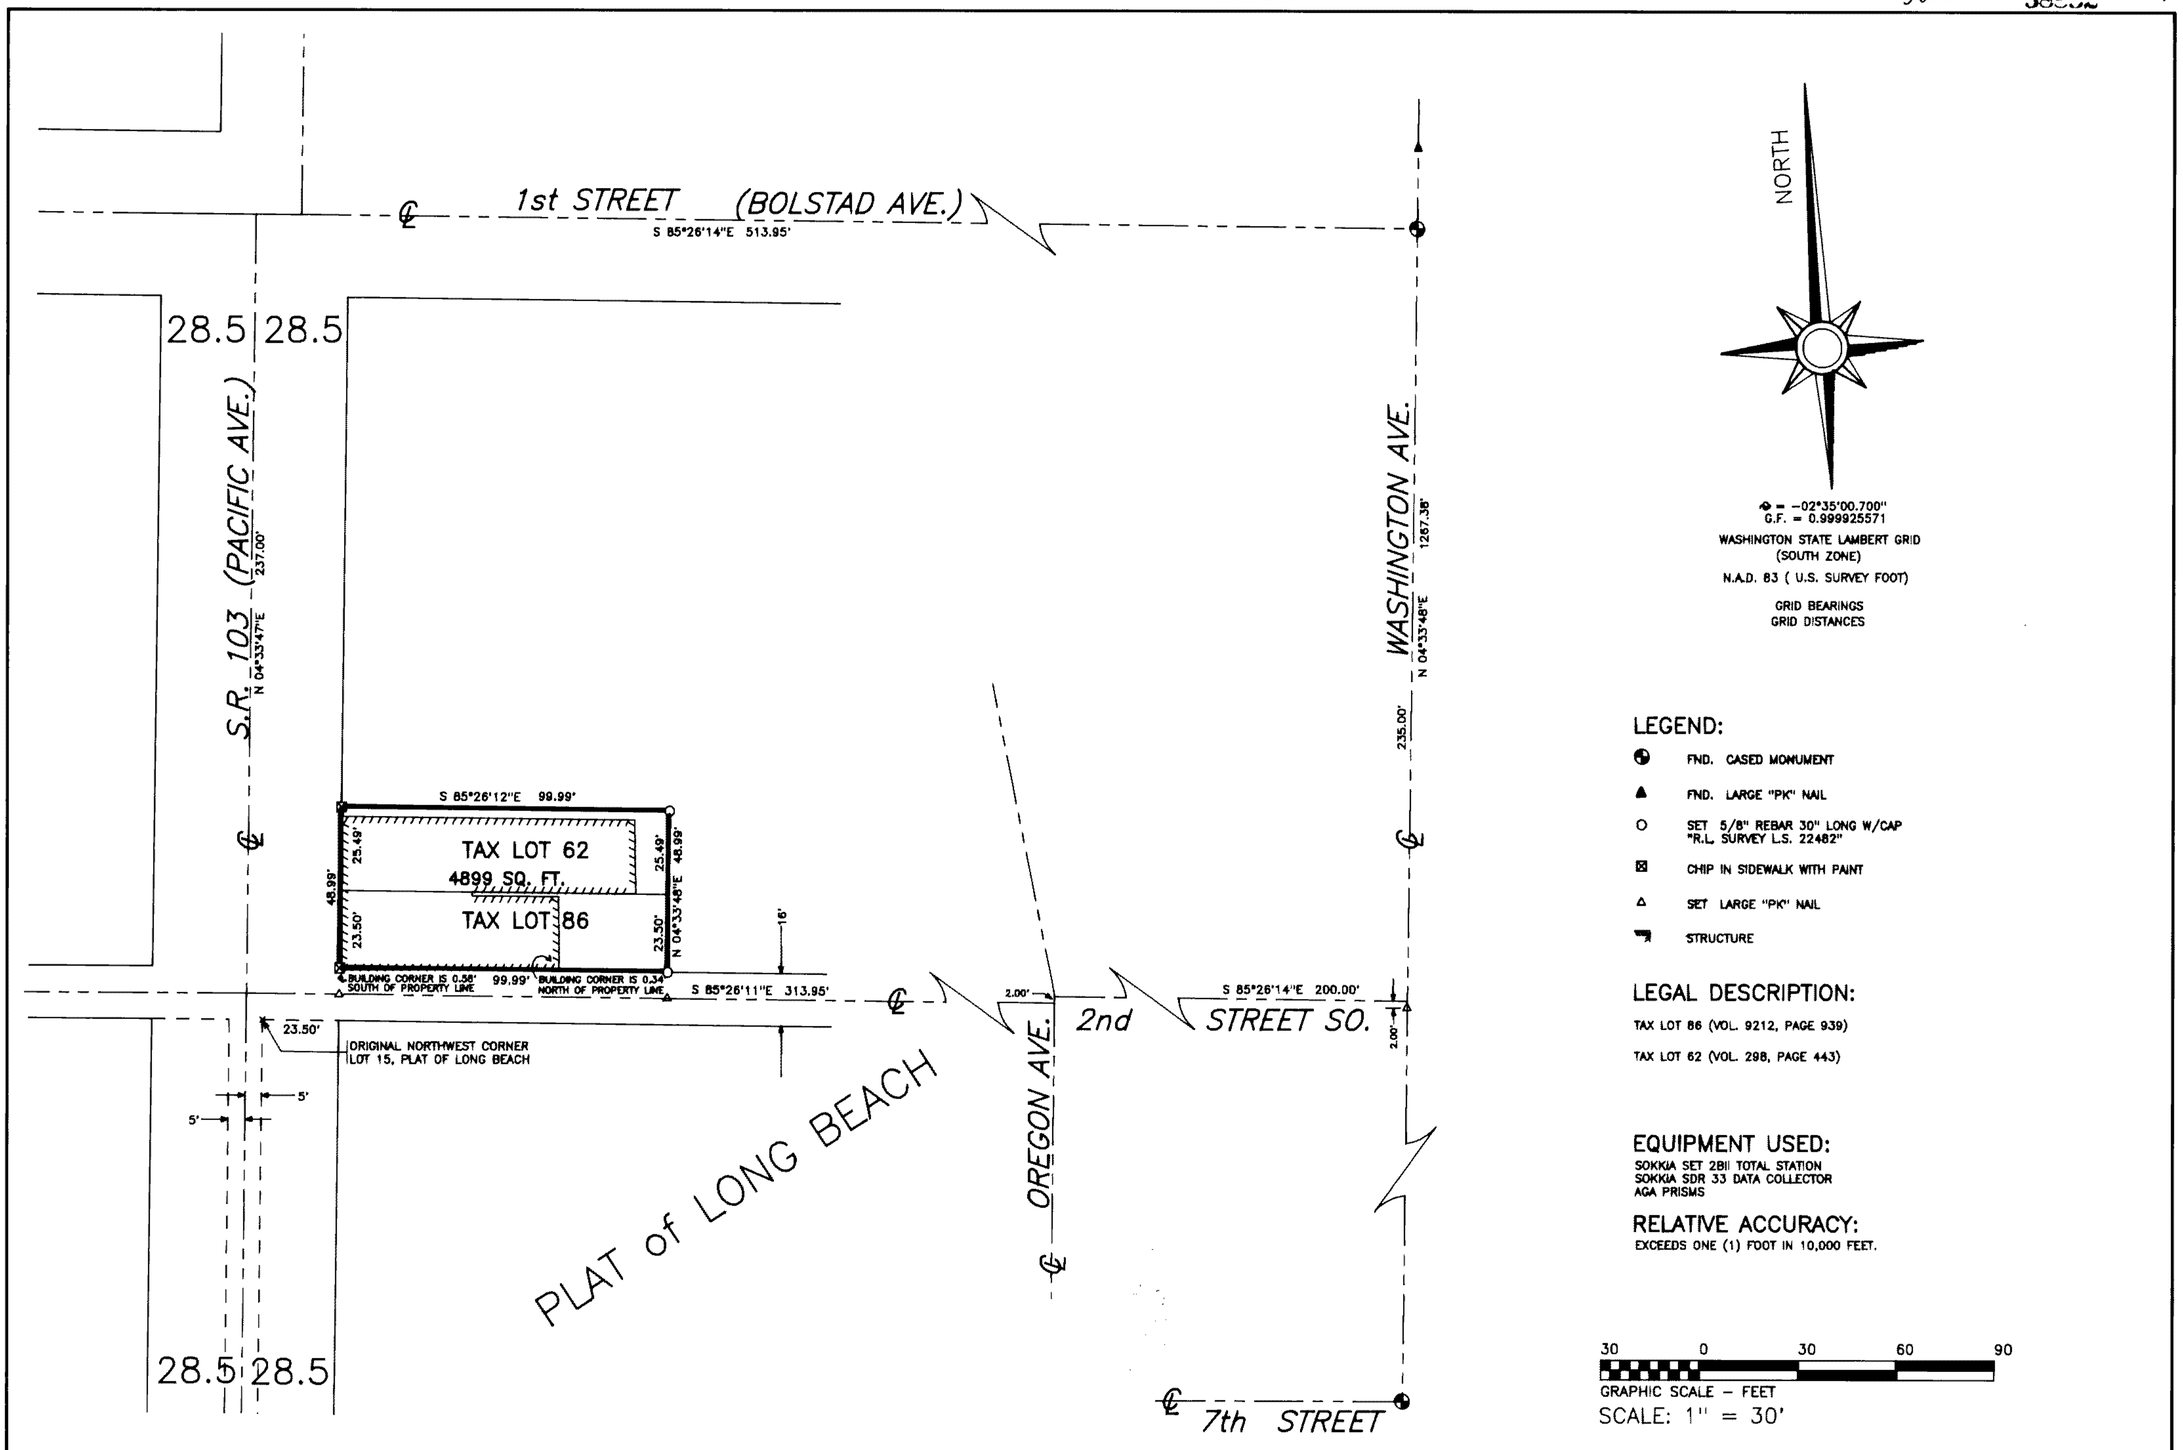

Sec. 16-(10-11)

BKB Pg. 186

AUDITOR'S CERTIFICATE :

FILED FOR RECORD THIS 19th DAY OF June 1995

AT 9:14 AM IN BOOK 8 OF Surveys AT

PAGE 186 AT THE REQUEST OF R.L. Surveying

Ida M. Taylor
COUNTY AUDITOR
by: E. Hunnike, Dep.

SURVEYOR'S CERTIFICATE :

THIS MAP CORRECTLY REPRESENTS A SURVEY MADE BY ME OR UNDER MY DIRECTION IN CONFORMANCE WITH THE REQUIREMENTS OF THE SURVEY RECORDING ACT AT THE REQUEST OF

BOB ANDREW

IN FEBRUARY 1995

Richard J. Lang
CERTIFICATE NO. 22482

RICHARD J. LANG
STATE OF WASHINGTON
L.S. 22482
REGISTERED PROFESSIONAL LAND SURVEYOR
EXPIRES APRIL 28, 96

R.L. SURVEYING, INC.

P.O.B. 796
LONG BEACH, WASHINGTON
98631

206-642-4009

PROPERTY SURVEY FOR COTTAGE BAKERY IN

SW SECTION 16 T. 10 N., R. 11 W., WM., PACIFIC CO., WA.

KLW & FE	9510	FEBRUARY 1995
RJL	SO-LB, 9510	1 1