Copyright © 2005 Cartomation Inc.

1072149 66262 66262 122

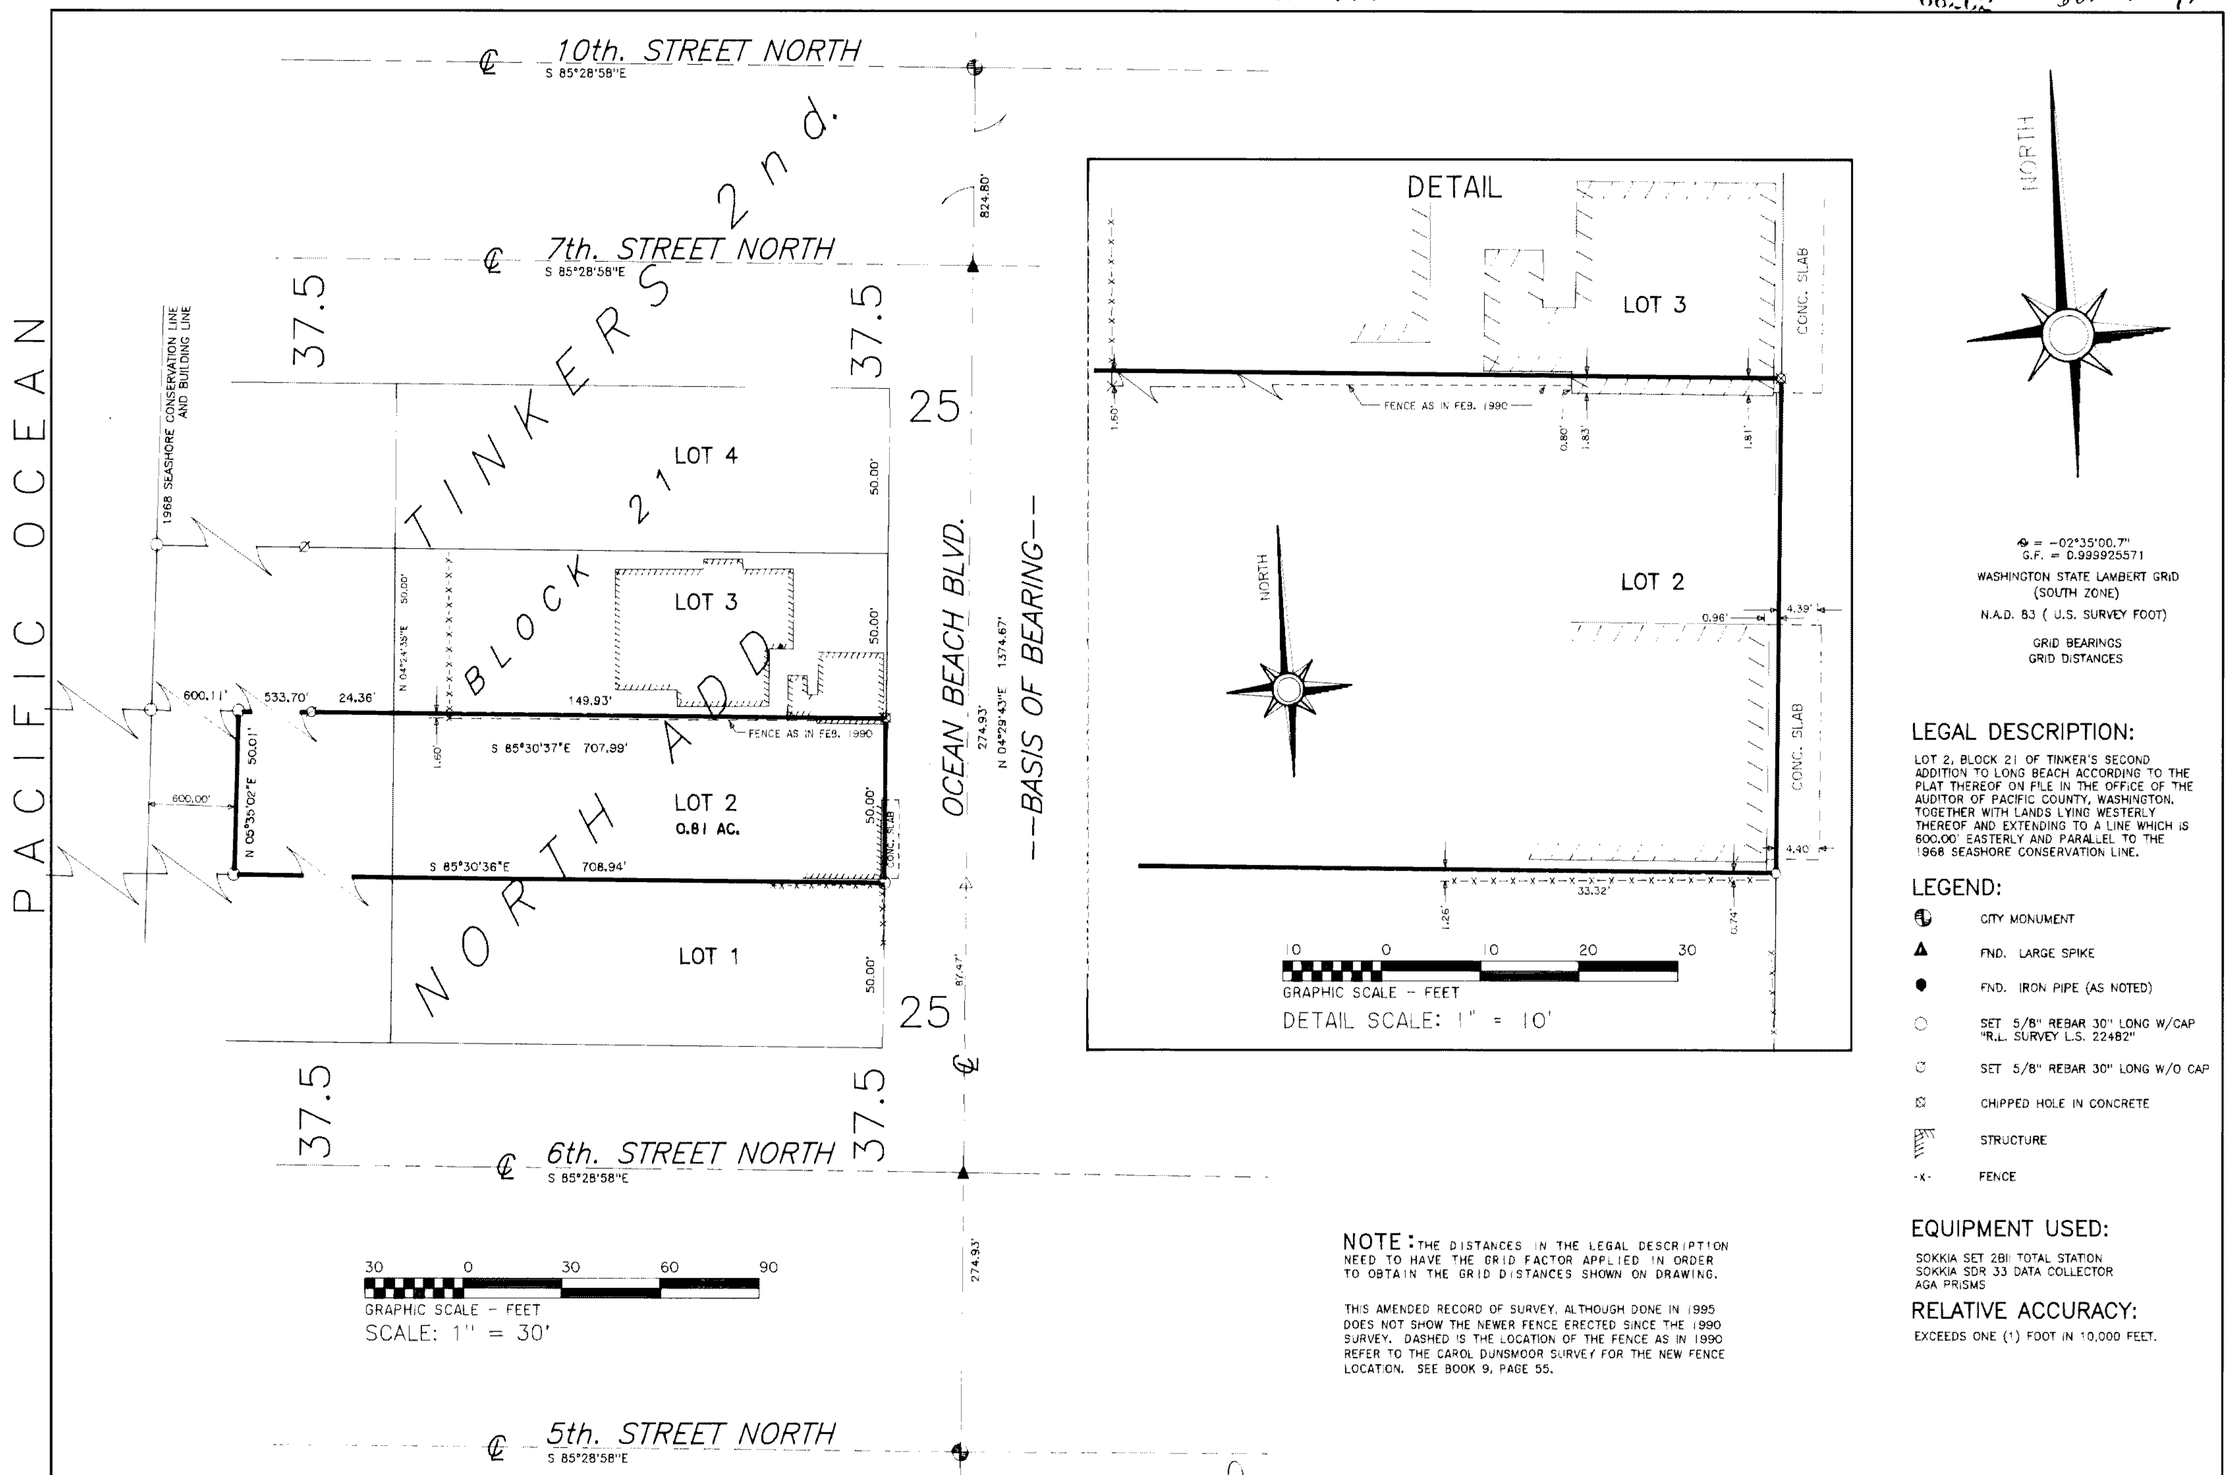

Φ = -02°35'00.7"
G.F. = 0.999925571

WASHINGTON STATE LAMBERT GRID
(SOUTH ZONE)
N.A.D. 83 (U.S. SURVEY FOOT)

GRID BEARINGS
GRID DISTANCES

LEGAL DESCRIPTION:

LOT 2, BLOCK 21 OF TINKER'S SECOND ADDITION TO LONG BEACH ACCORDING TO THE PLAT THEREOF ON FILE IN THE OFFICE OF THE AUDITOR OF PACIFIC COUNTY, WASHINGTON. TOGETHER WITH LANDS LYING WESTERLY THEREOF AND EXTENDING TO A LINE WHICH IS 600.00' EASTERLY AND PARALLEL TO THE 1968 SEASHORE CONSERVATION LINE.

LEGEND:

- CITY MONUMENT
- FND. LARGE SPIKE
- FND. IRON PIPE (AS NOTED)
- SET 5/8" REBAR 30" LONG W/CAP "R.L. SURVEY L.S. 22482"
- SET 5/8" REBAR 30" LONG W/O CAP
- CHIPPED HOLE IN CONCRETE
- STRUCTURE
- -x- FENCE

EQUIPMENT USED:

SOKKIA SET 2B1 TOTAL STATION
SOKKIA SDR 33 DATA COLLECTOR
AGA PRISMS

RELATIVE ACCURACY:

EXCEEDS ONE (1) FOOT IN 10,000 FEET.

NOTE: THE DISTANCES IN THE LEGAL DESCRIPTION NEED TO HAVE THE GRID FACTOR APPLIED IN ORDER TO OBTAIN THE GRID DISTANCES SHOWN ON DRAWING.

THIS AMENDED RECORD OF SURVEY, ALTHOUGH DONE IN 1995 DOES NOT SHOW THE NEWER FENCE ERECTED SINCE THE 1990 SURVEY. DASHED IS THE LOCATION OF THE FENCE AS IN 1990 REFER TO THE CAROL DUNSMOOR SURVEY FOR THE NEW FENCE LOCATION. SEE BOOK 9, PAGE 55.

AUDITOR'S CERTIFICATE :
FILED FOR RECORD THIS 11th DAY OF March 1996
AT 8:12 am IN BOOK NINE OF Surveys AT
PAGE 122 AT THE REQUEST OF R.L. Surveying
Ida M. Taylor
COUNTY AUDITOR
by: C. Reynolds, Dep.

SURVEYOR'S CERTIFICATE :
THIS MAP CORRECTLY REPRESENTS A SURVEY MADE BY ME OR UNDER MY DIRECTION IN CONFORMANCE WITH THE REQUIREMENTS OF THE SURVEY RECORDING ACT AT THE REQUEST OF
SALLY DAVIS
IN FEBRUARY 1990.
Richard L. Lang
CERTIFICATE NO. 22482

RICHARD L. LANG
STATE OF WASHINGTON
22482
EXPIRES APRIL 25, 96

R.L. SURVEYING, INC.
P.O.B. 796
LONG BEACH, WASHINGTON
98631
206-642-4009

AMENDED RECORD OF SURVEY (BOOK 9, PAGE 47)
FOR
SALLY DAVIS
IN
SECTION 16 T. 10 N., R. 11 W., WM., PACIFIC CO., WA.

DWN BY : KLW & FE	JOB NO. : 9009	DATE : DECEMBER 1995
CHK'D BY : RJL	SCREEN FILE : NO-LB, 9009, 9009D	SHEET : 1 of 1

66262

16 - (10-11)

Bk 9 Pg. 122