Copyright © 2005 Cartomation Inc.

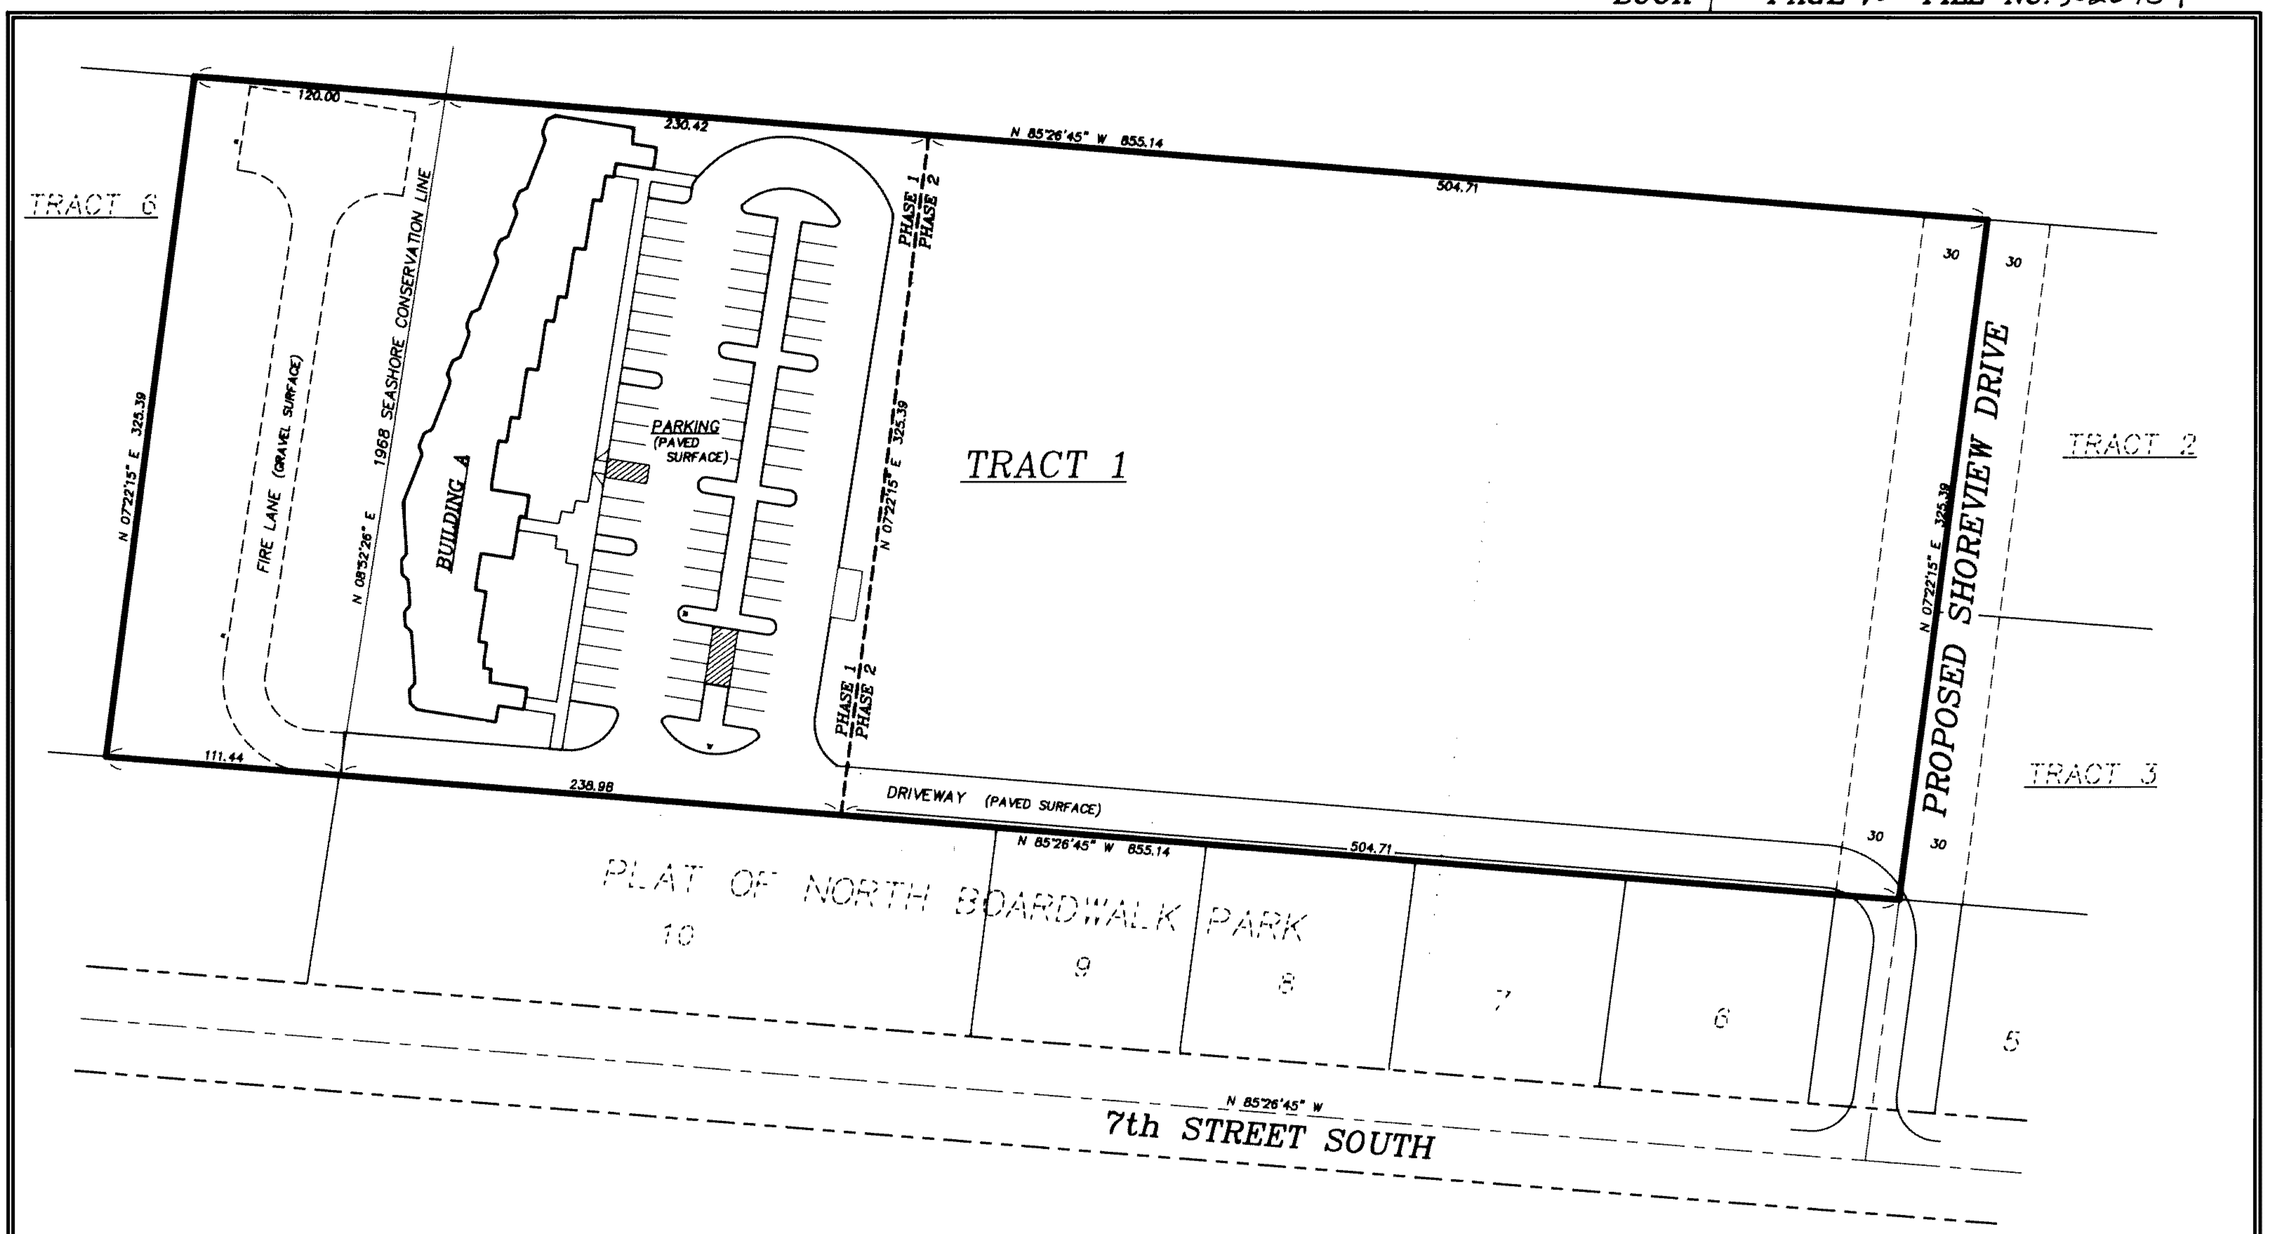

DESCRIPTION

TRACT 1 OF THE CITY OF LONG BEACH BOUNDARY LINE ADJUSTMENT NUMBER 98-2 AS RECORDED IN BOOK 12 OF SURVEYS AT PAGE 96, RECORDS OF THE AUDITOR, PACIFIC COUNTY, WASHINGTON.

SCALE: 1"=50 FEET

0 25 50 100

ROS Book 12, Page 96

WINDWARD PASSAGE CONDOMINIUM – PHASE 1

LONG BEACH, WASHINGTON

GENERAL SITE PLAN
SHEET 2 of 5

AUDITOR'S CERTIFICATE

FILED FOR RECORD THIS 16 DAY OF September, 1998
AT 3:25 M. IN BOOK 1 OF CONDOMINIUMS AT PAGE BA-93
AT THE REQUEST OF ROBERT W. BALDWIN, JR.; FILE NO. 3020759

IDA M. TAYLOR BY: Mary Sells
PACIFIC COUNTY AUDITOR DEPUTY AUDITOR

SURVEYOR'S CERTIFICATE

THIS MAP CORRECTLY REPRESENTS A SURVEY MADE BY ME OR UNDER MY DIRECTION IN CONFORMANCE WITH THE SURVEY RECORDING ACT AT THE REQUEST OF WINDWARD PASSAGE, INC. IN SEPTEMBER OF 1998.

ROBERT W. BALDWIN, JR., P.L.S.
CERTIFICATE NUMBER 30430

DATE: 9-16-98

ROBERT W. BALDWIN JR. STATE OF WASHINGTON 30430 PROFESSIONAL LAND SURVEYOR EXPIRES 11/22/99

SOUTHWEST SURVEYING, INC.
Professional Land Surveyors
P.O. BOX 165
303 WEST ROBERT BUSH DRIVE
SOUTH BEND, WASHINGTON 98586
(360) 875-5738 Fax: (360) 875-5904

SW

AUDITOR'S INDEXING DATA

SW 1/4 of SW 1/4	SECTION 16	TOWNSHIP 10 NORTH	RANGE 11 WEST

\S97112\112CND02.dwg