Copyright © 2005 Cartomation Inc.

1074352

85297 8

TWP. 10N., R.11 W.W.M.

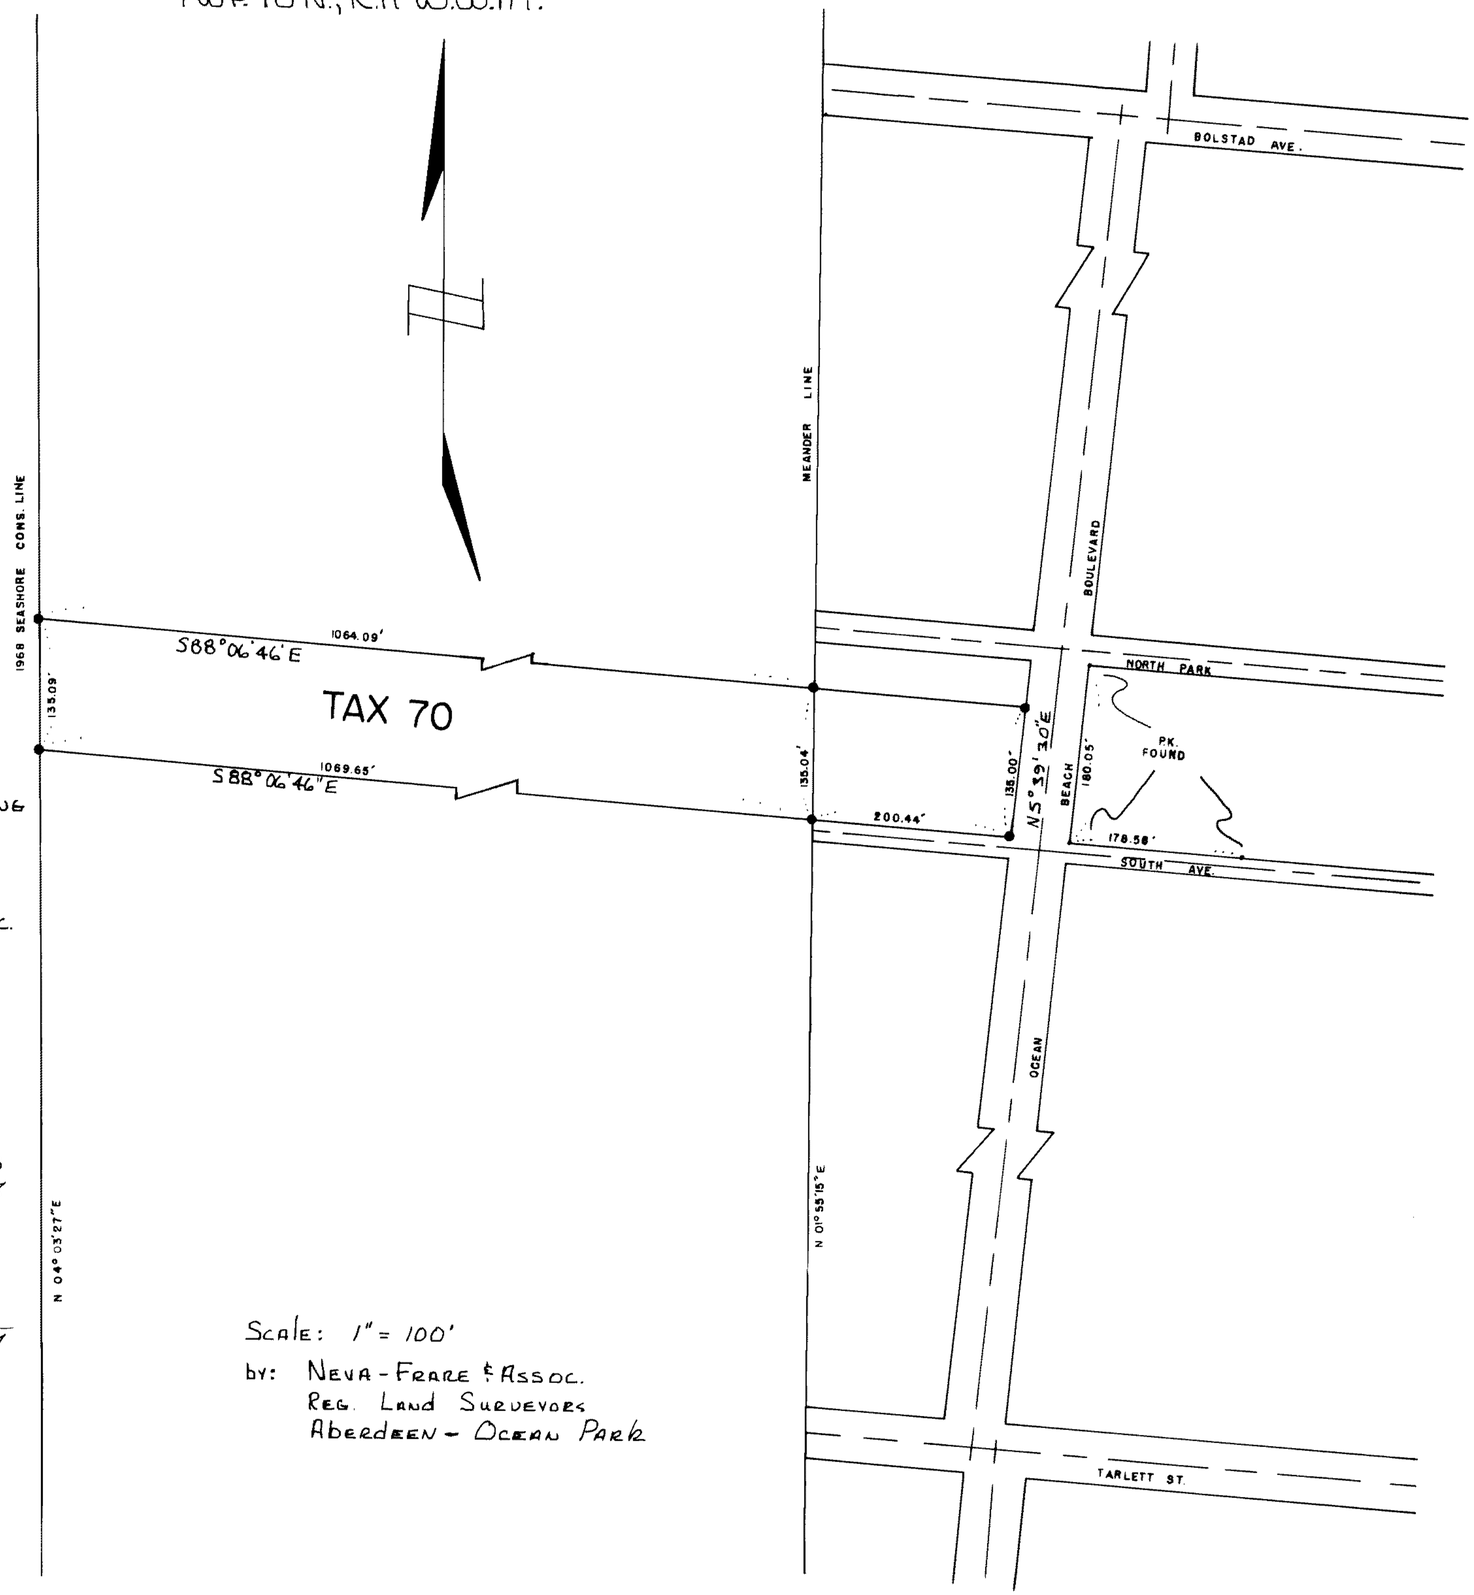

Discription
All of Tax 70 West of Ocean Beach Boulevard in Sec 16, Twp 10N, R.11 W.W.M.

Surveyor's Certificate
This map correctly represents a survey made by me or under my direction in conformance with the requirements of the Survey Recording Act at the request of Charles Strauhal in Aug, 1973

Gene G. Neva
Neva-Frare & Assoc.
L.S. #6483

Auditor's Certificate
Filed for record this 11 day of Oct., 1973 at 935 am in book 1 of Surveys at page 8 at the request of Neva-Frare & Assoc.

Verna Jacobson
County Auditor.
by Violet Robbins, deputy

Scale: 1" = 100'
by: Neva-Frare & Assoc.
Reg. Land Surveyors
Aberdeen - Ocean Park

85297

16 (10-11)

BK. 1 Pg 8