Copyright © 2005 Cartomation Inc.

BK 3 Pg. 147

16-(10-11)

61204

1074171

61204 147

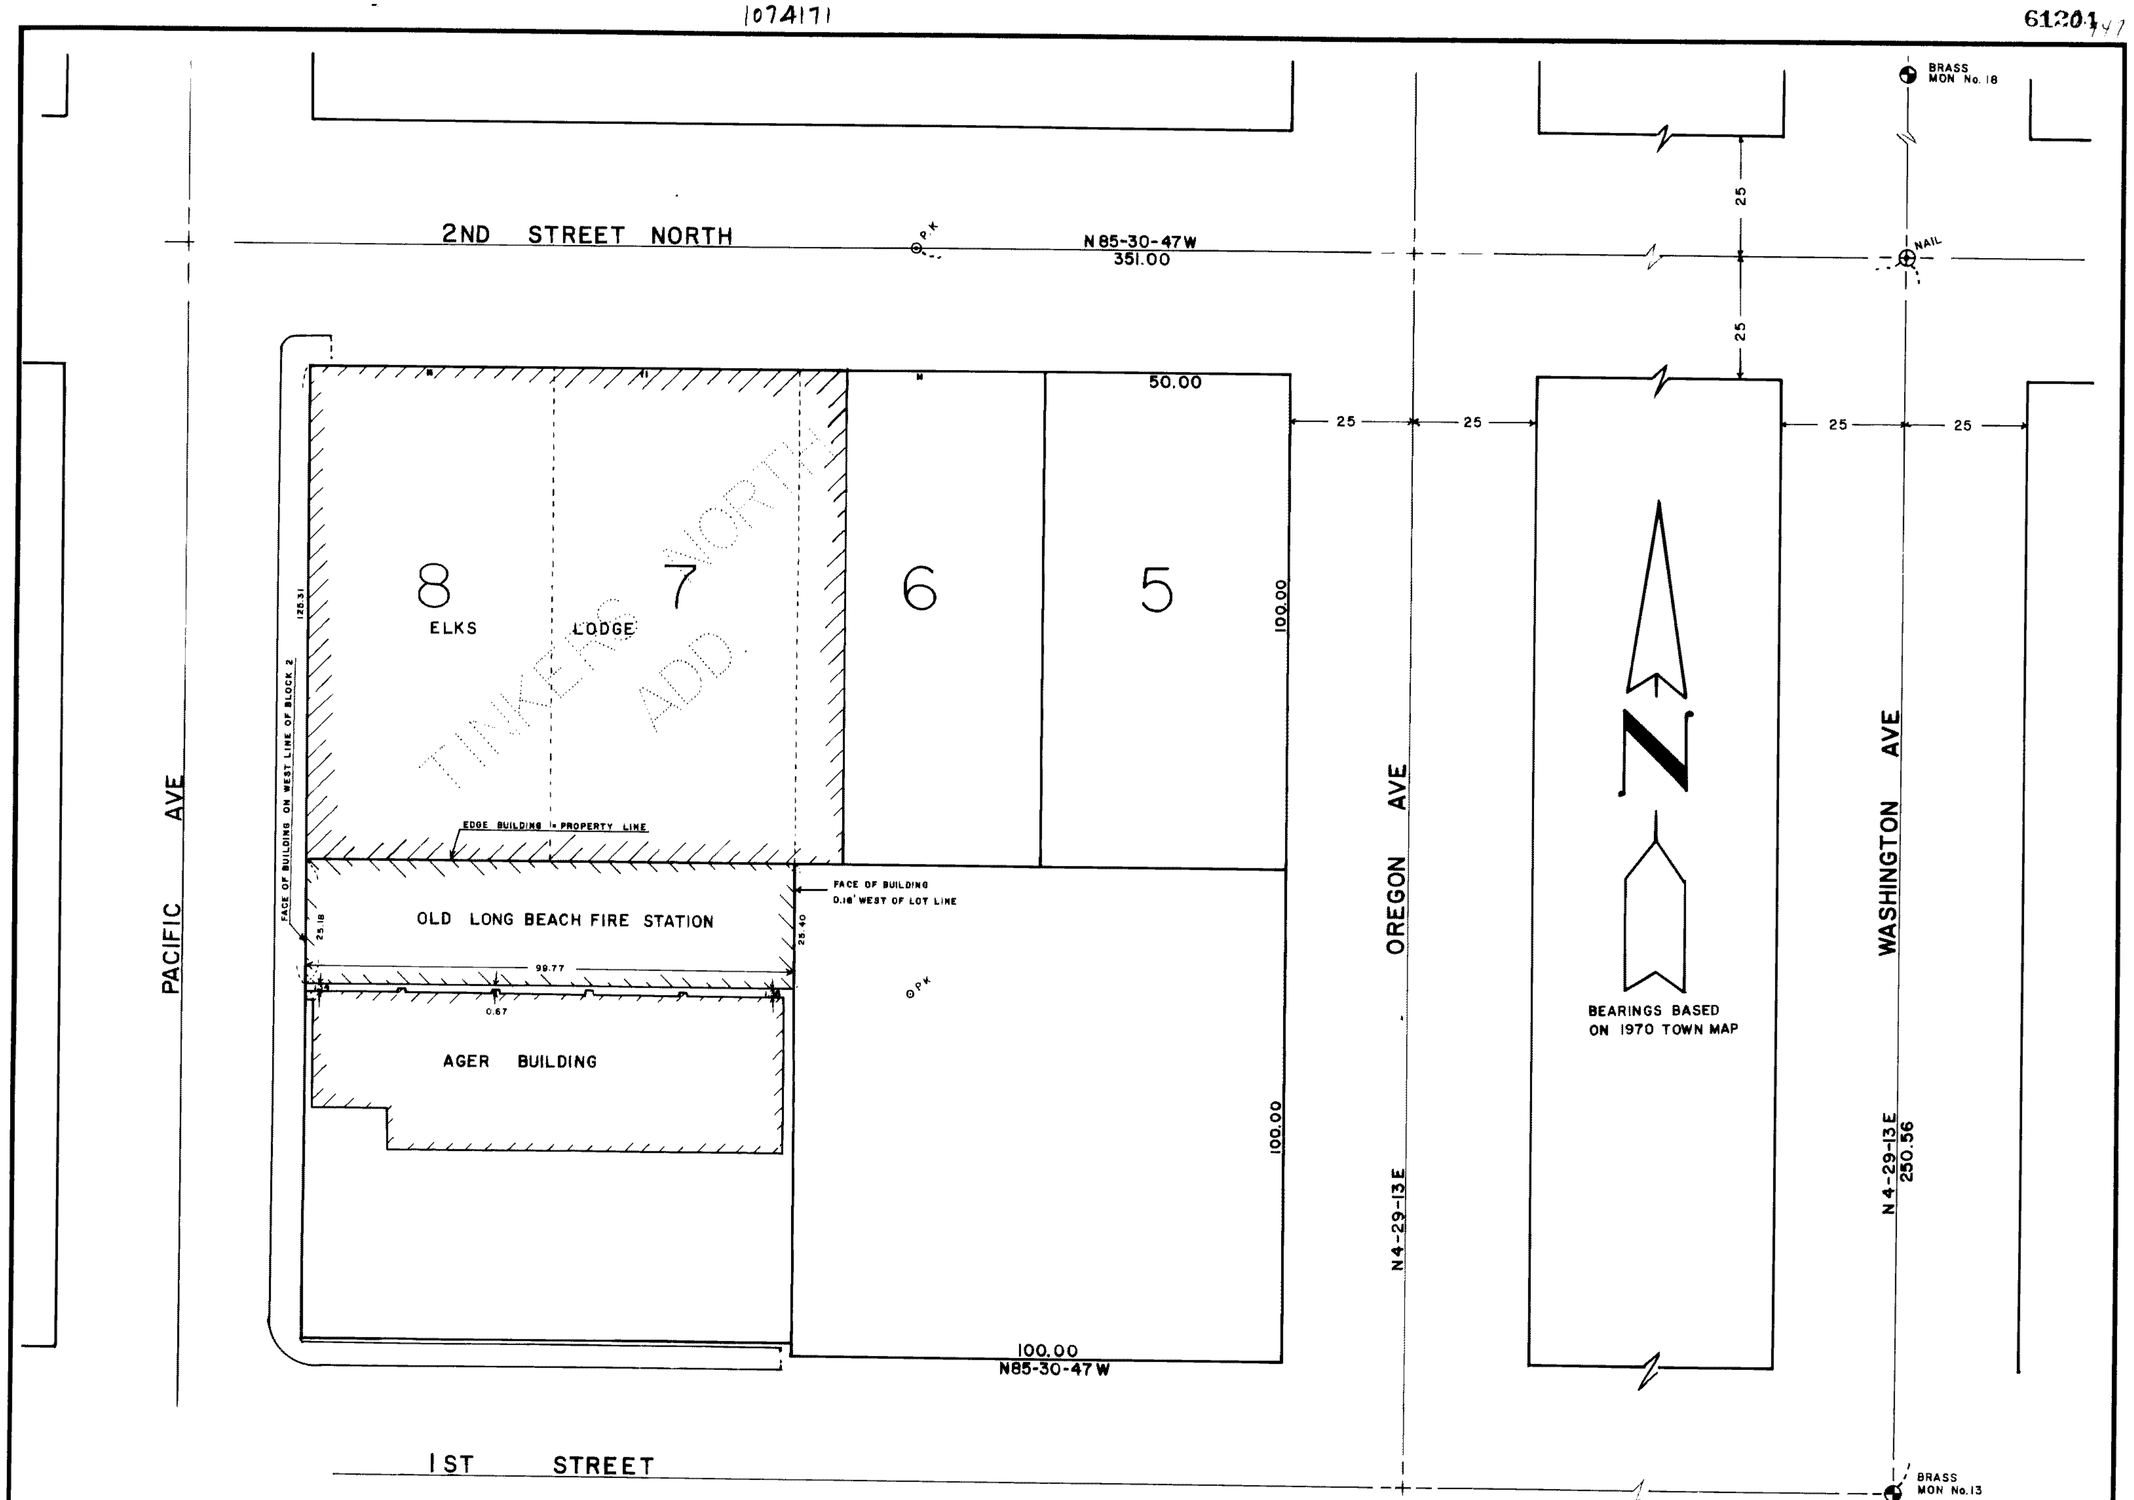


**AUDITOR'S CERTIFICATE**

Filed for record this 12 day of April 19 84 at 4:15 P.M. in book 3 of Surveys at page 147 at the request of Chuck Mikkola

Robert M. Johnson
County Auditor
by Ida Taylor, deputy

**SURVEYOR'S CERTIFICATE**

This map correctly represents a survey made by me or under my direction in conformance with the requirements of the Survey Recording Act at the request of TOWN OF LONG BEACH in APRIL, 1984

Charles A. Mikkola

Certificate No. 21517

LOCATION OF OLD LONG BEACH FIRE STATION IN BLOCK 2 OF TINKERS NORTH ADD.

CHARLES A. MIKKOLA — STATE OF WASHINGTON — REGISTERED PROFESSIONAL LAND SURVEYOR

**MIKKOLA SURVEYING**

RT. I, BOX 394-J
OCEAN PARK, WA. 98640
665-4445

| DWN BY | DATE | JOB NO. |
|---|---|---|
| | 4-2-84 | |
| CHKD BY | SCALE | SHEET |
| CAM | 1"= 20' | 1 OF 1 |

IVOR McCRAY'S INC.