Copyright © 2005 Cartomation Inc.

~~1074344~~ 1035280

100

20768

9/16-(10-11)

BK. 5 Pg. 100

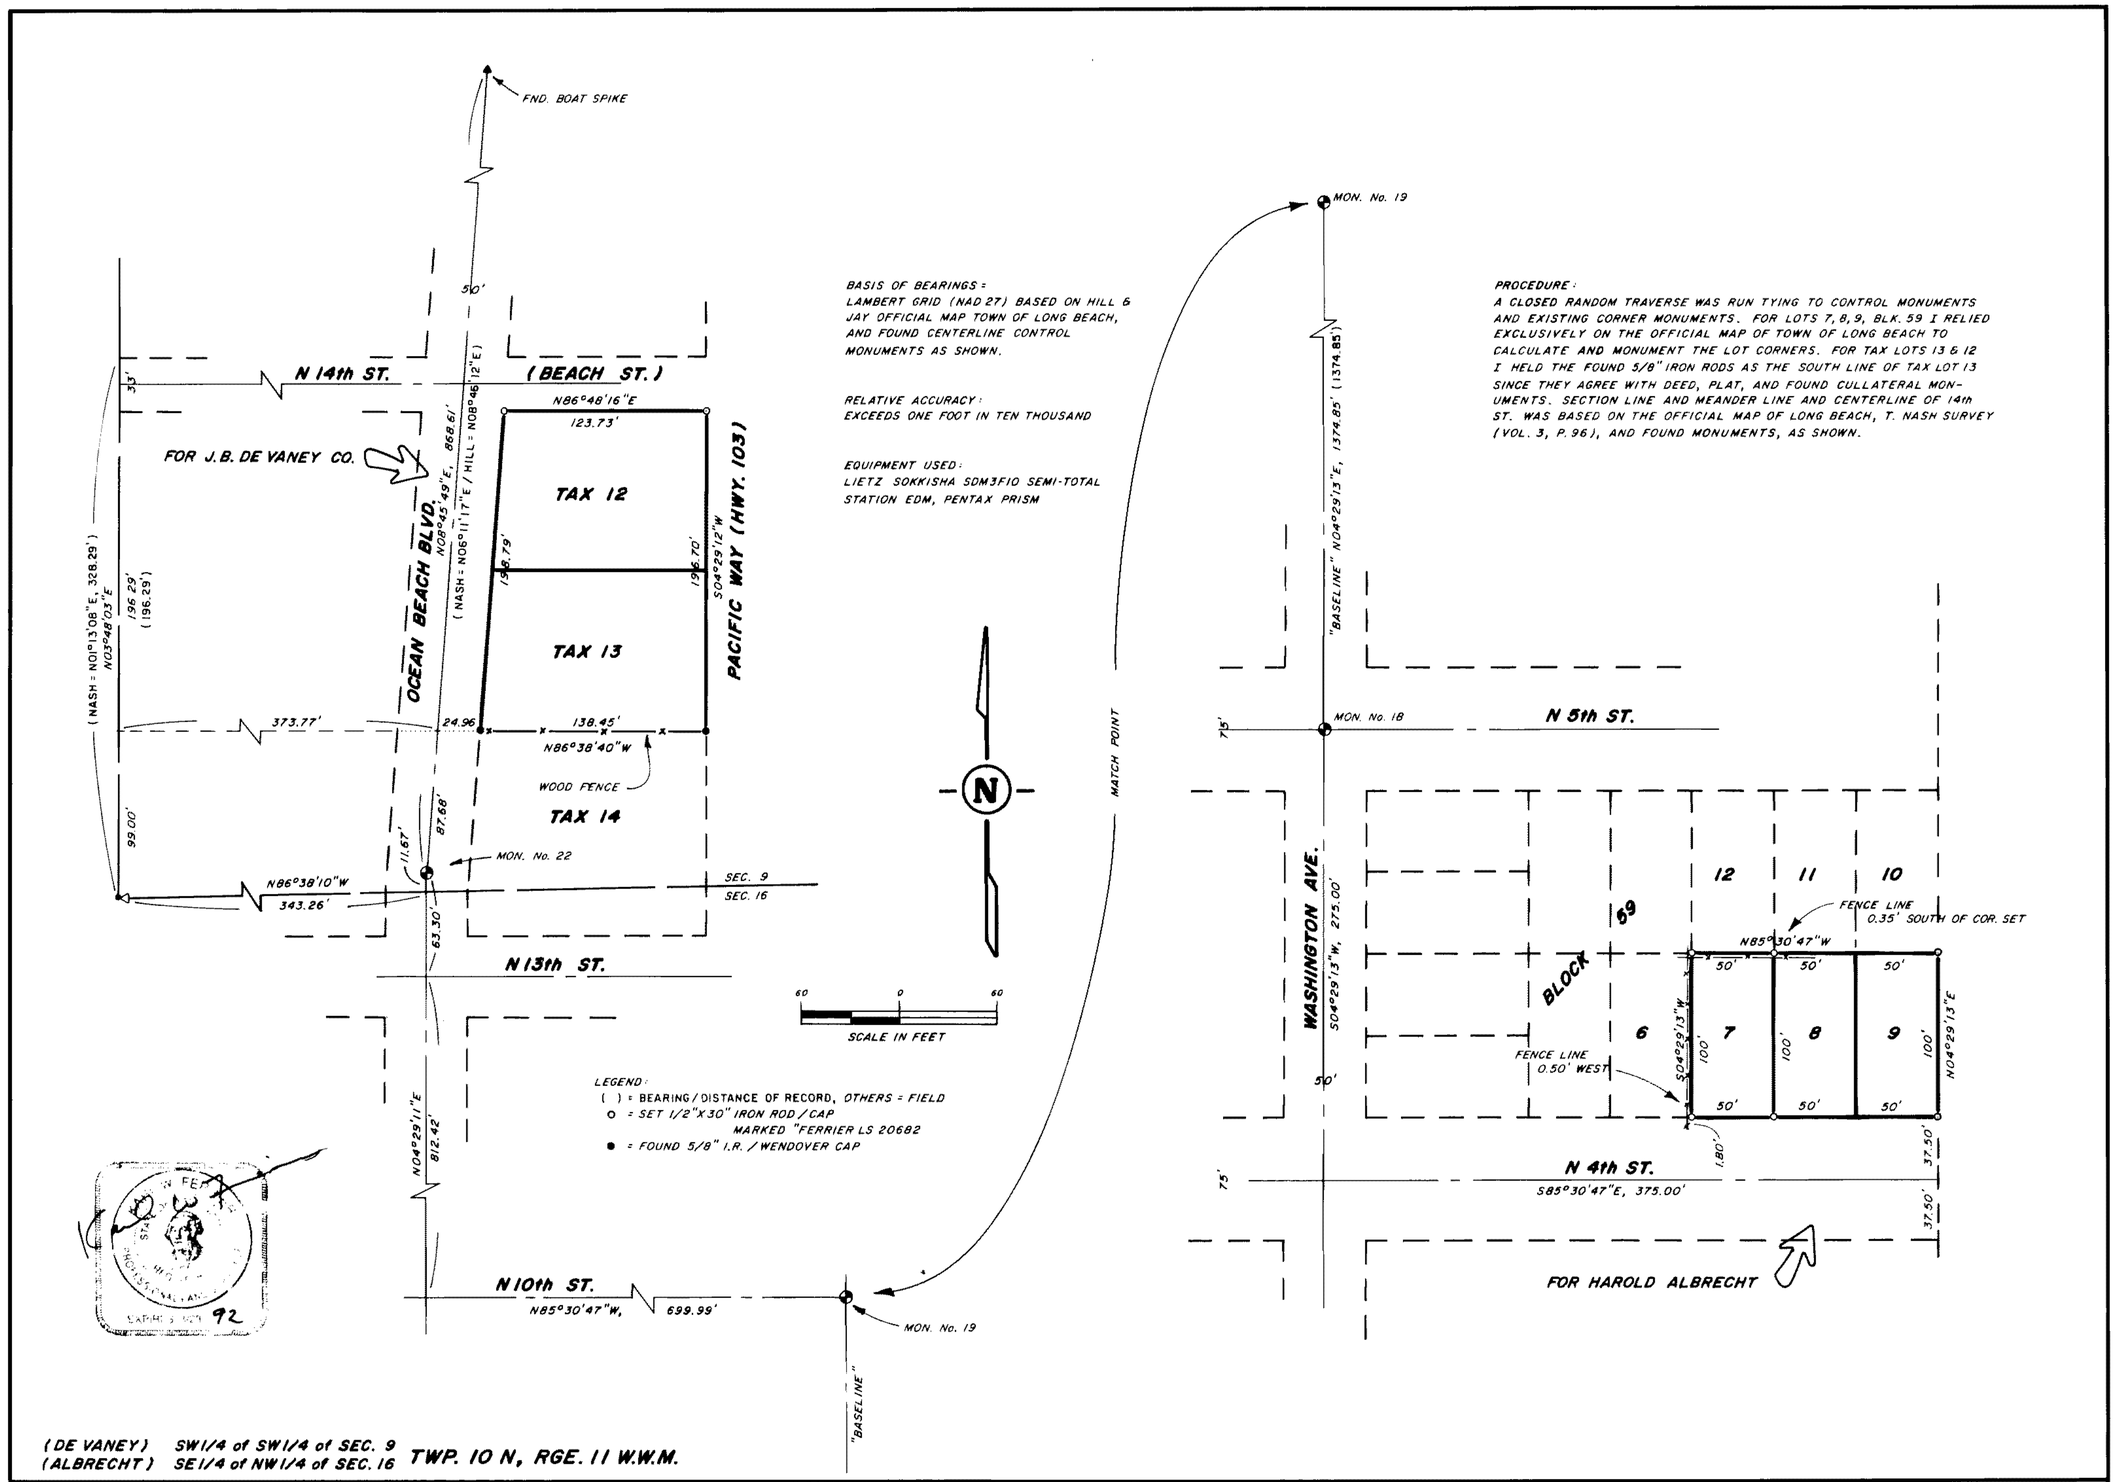

(DE VANEY) SW1/4 of SW1/4 of SEC. 9
(ALBRECHT) SE1/4 of NW1/4 of SEC. 16 TWP. 10 N, RGE. 11 W.W.M.

AUDITOR'S CERTIFICATE

Filed for record this 2nd day of Nov, 1991 at 12:15 M. in book 5 of Surveys at page 100 at the request of KARL W. FERRIER

Robert M. Johnson
County Auditor
by: E. Tsuneko, Dep.

SURVEYOR'S CERTIFICATE

This map correctly represents a survey made by me or under my direction in conformance with the requirements of the Survey Recording Act at the request of J.B. DE VANEY CO. AND HAROLD ALBRECHT in NOVEMBER 1991

Karl W Ferrier

Certificate No. 20682

DESCRIPTION:

TAX LOTS 12 & 13; LOTS 7, 8, 9, BLK. 59, TINKERS EAST ADD.
TOWN OF LONG BEACH

KARL W. FERRIER REG. LAND SURVEYOR
WASHINGTON & OREGON
(206) 665-4550 P.O. BOX 1159 OCEAN PARK, WASH. 98640 (503) 345-2456

DWN BY	DATE	CHKD BY
J.A.S.	Nov. 18, 1991	K.W.F.
CREW CHIEF	SCALE	SHEET
W.E.C.	1"=60'	1 OF 1

148388

IVOR McCRAY'S INC