Copyright © 2005 Cartomation Inc.

1068228 61879 47

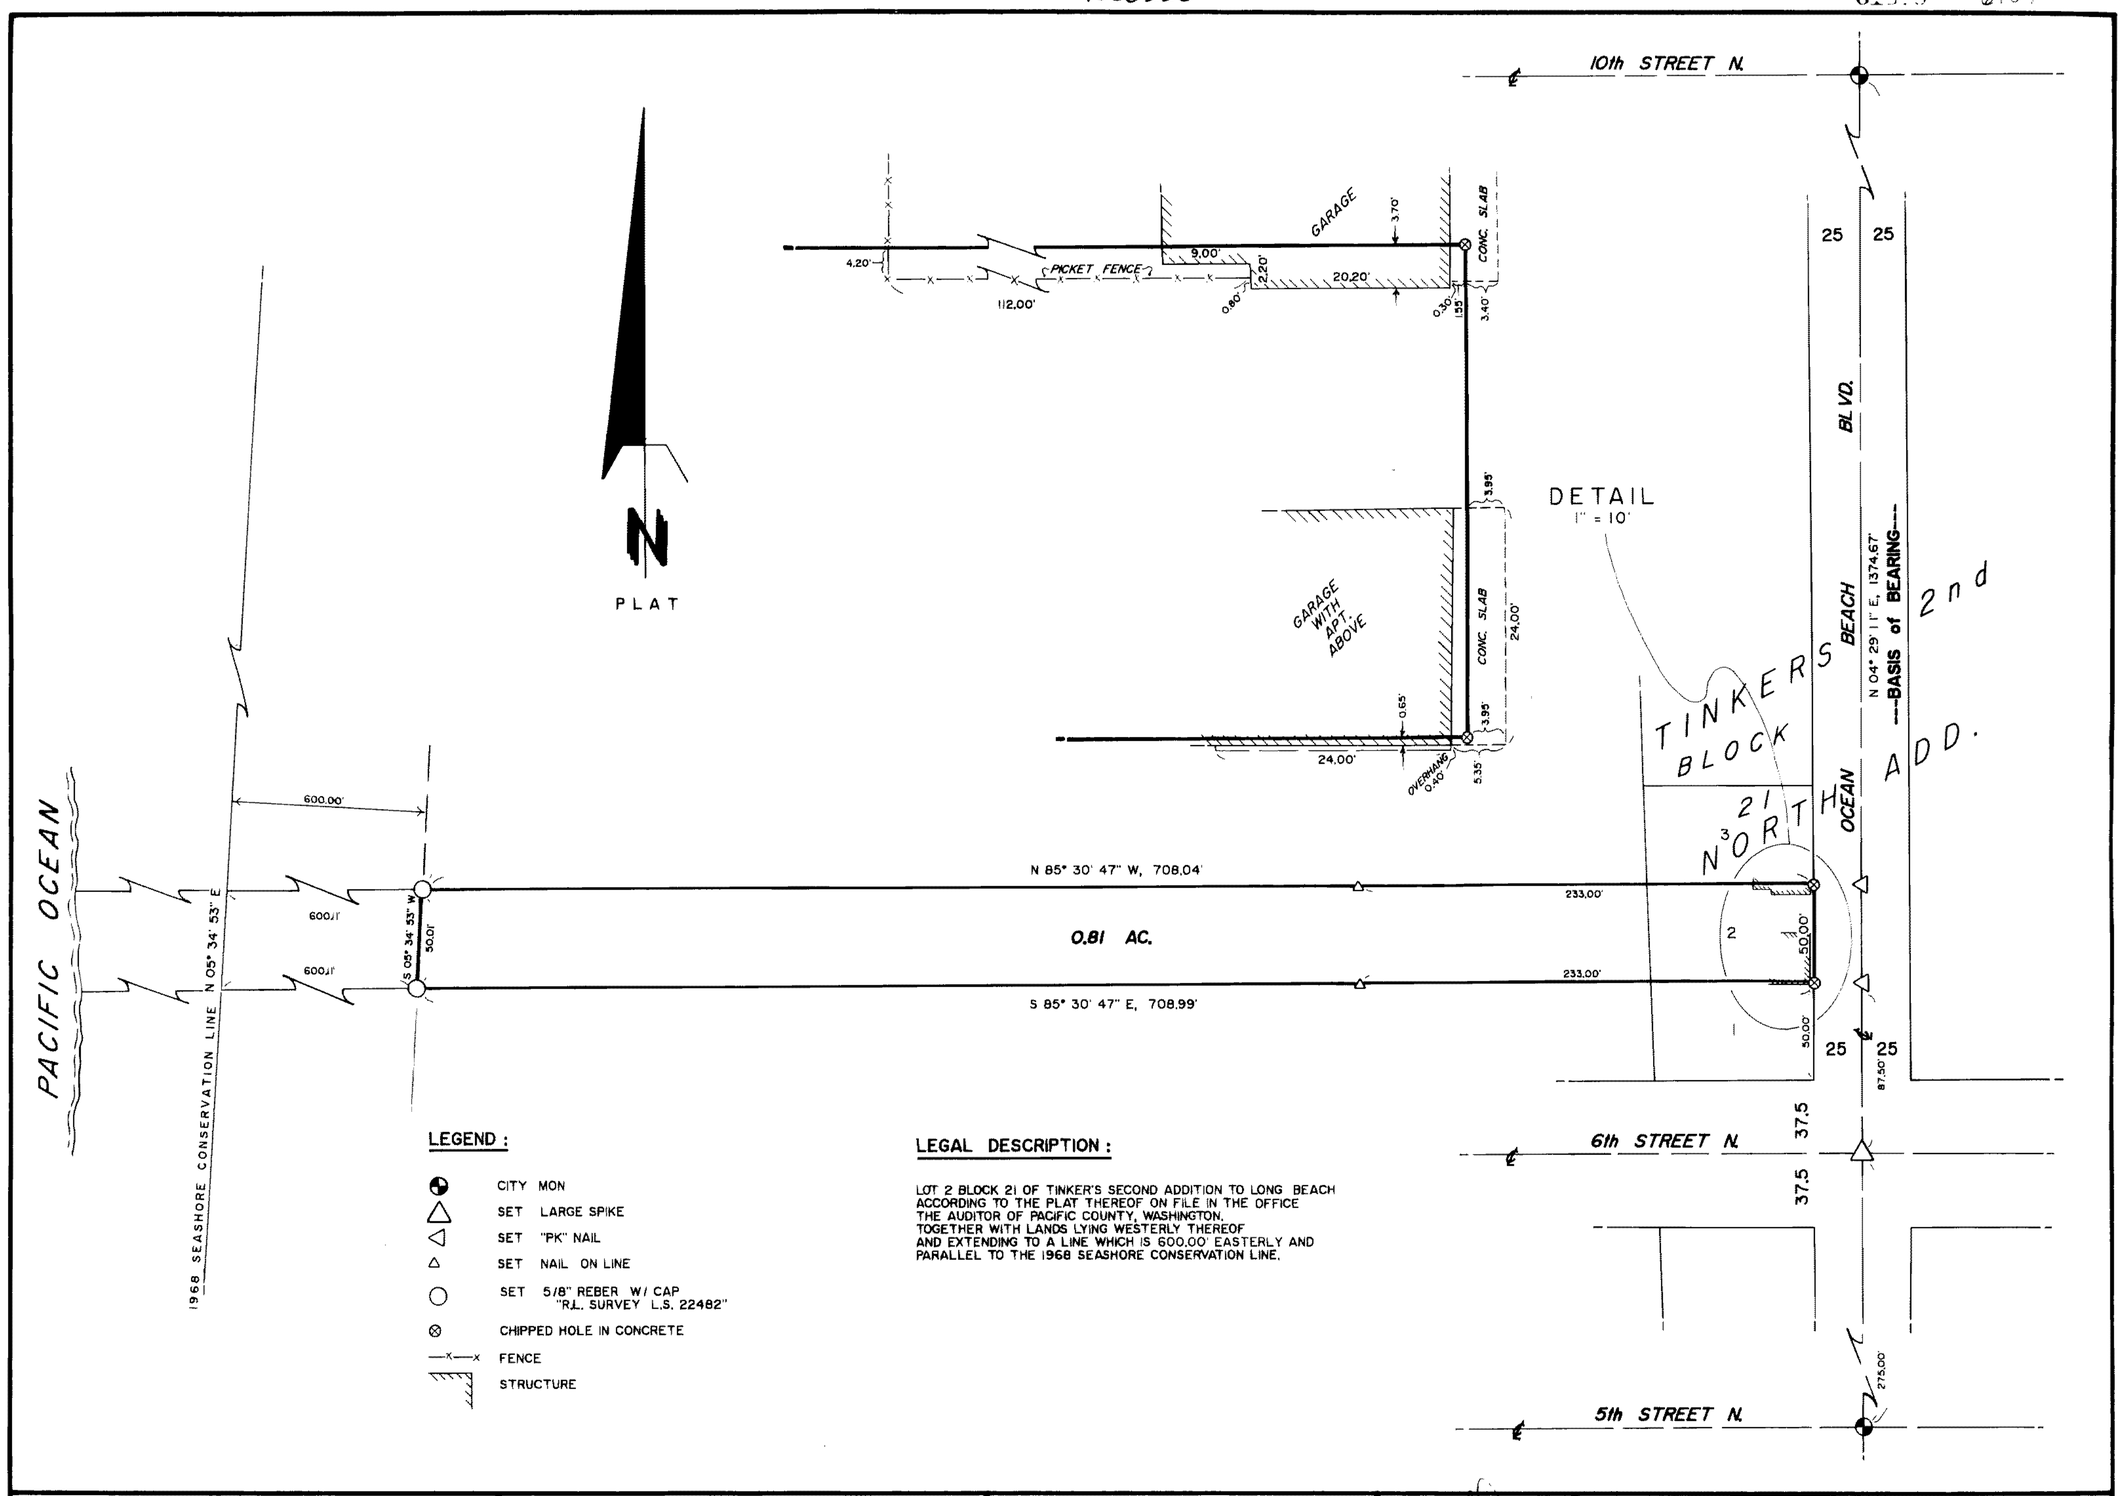

LEGEND :

- CITY MON
- SET LARGE SPIKE
- SET "PK" NAIL
- SET NAIL ON LINE
- SET 5/8" REBER W/ CAP "R.L. SURVEY L.S. 22482"
- CHIPPED HOLE IN CONCRETE
- —x—x FENCE
- STRUCTURE

LEGAL DESCRIPTION :

LOT 2 BLOCK 21 OF TINKER'S SECOND ADDITION TO LONG BEACH ACCORDING TO THE PLAT THEREOF ON FILE IN THE OFFICE THE AUDITOR OF PACIFIC COUNTY, WASHINGTON, TOGETHER WITH LANDS LYING WESTERLY THEREOF AND EXTENDING TO A LINE WHICH IS 600.00' EASTERLY AND PARALLEL TO THE 1968 SEASHORE CONSERVATION LINE.

AUDITOR'S CERTIFICATE

Filed for record this 27th day of Sept. 1995 at 9:00 M in book 9 of Surveys at page 47 at the request of R.L. Surveying

Dee M. Davies
County Auditor
by: L. Dienske, Dep.

SURVEYOR'S CERTIFICATE

This map correctly represents a survey made by me or under my direction in conformance with the requirements of the Survey Recording Act at the request of SALLY DAVIS in FEB., 1990

Richard J. Lang

Certificate No. 22482

R.L. SURVEYING
P.O.B. 796
LONG BEACH, WASHINGTON
98631

RICHARD J. LANG
STATE OF WASHINGTON
22482
REGISTERED PROFESSIONAL LAND SURVEYOR
EXPIRES APRIL 25, 96

PROPERTY SURVEY
FOR
SALLY DAVIS
IN
SECTION 16, T. 10 N., R. 11 W., WM., PACIFIC COUNTY, WASHINGTON

DWN BY	DATE	JOB NO
MPS	FEB. 1990	9009
CHKD BY	SCALE	SHEET
RJL	1" = 50'	1 OF 1

61879

16-(10-11)

BK. 9 Pg. 47